


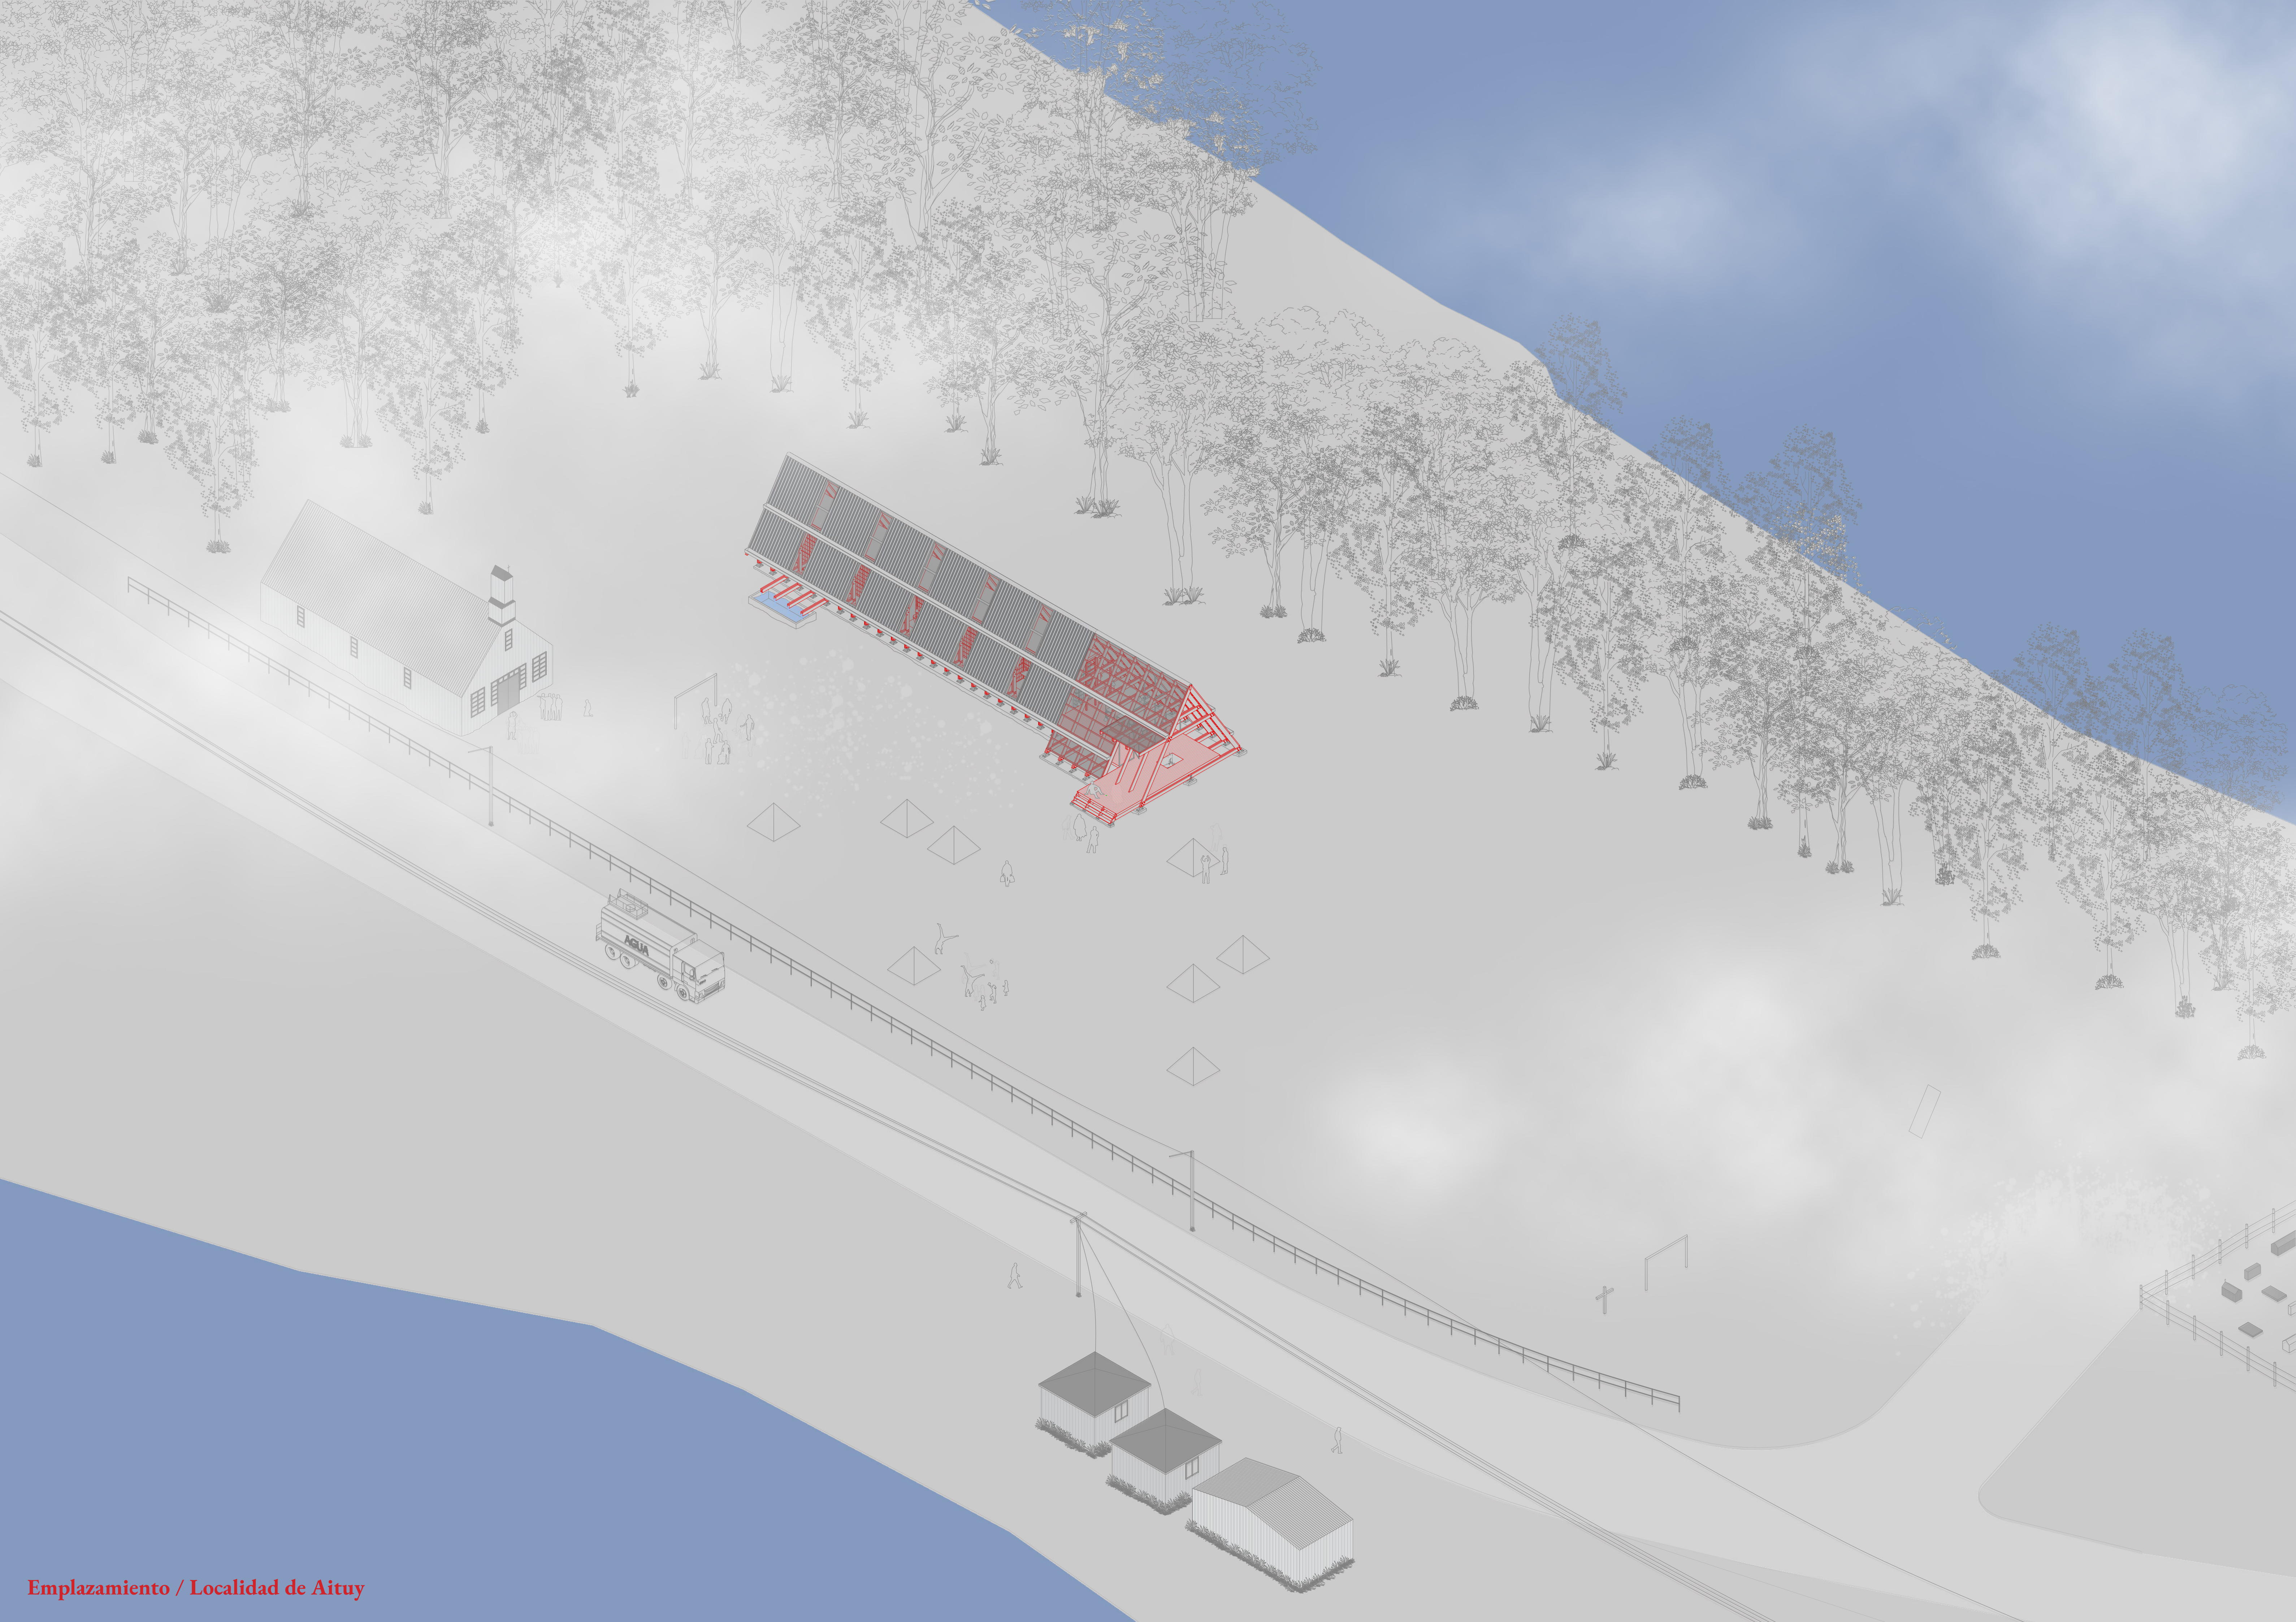
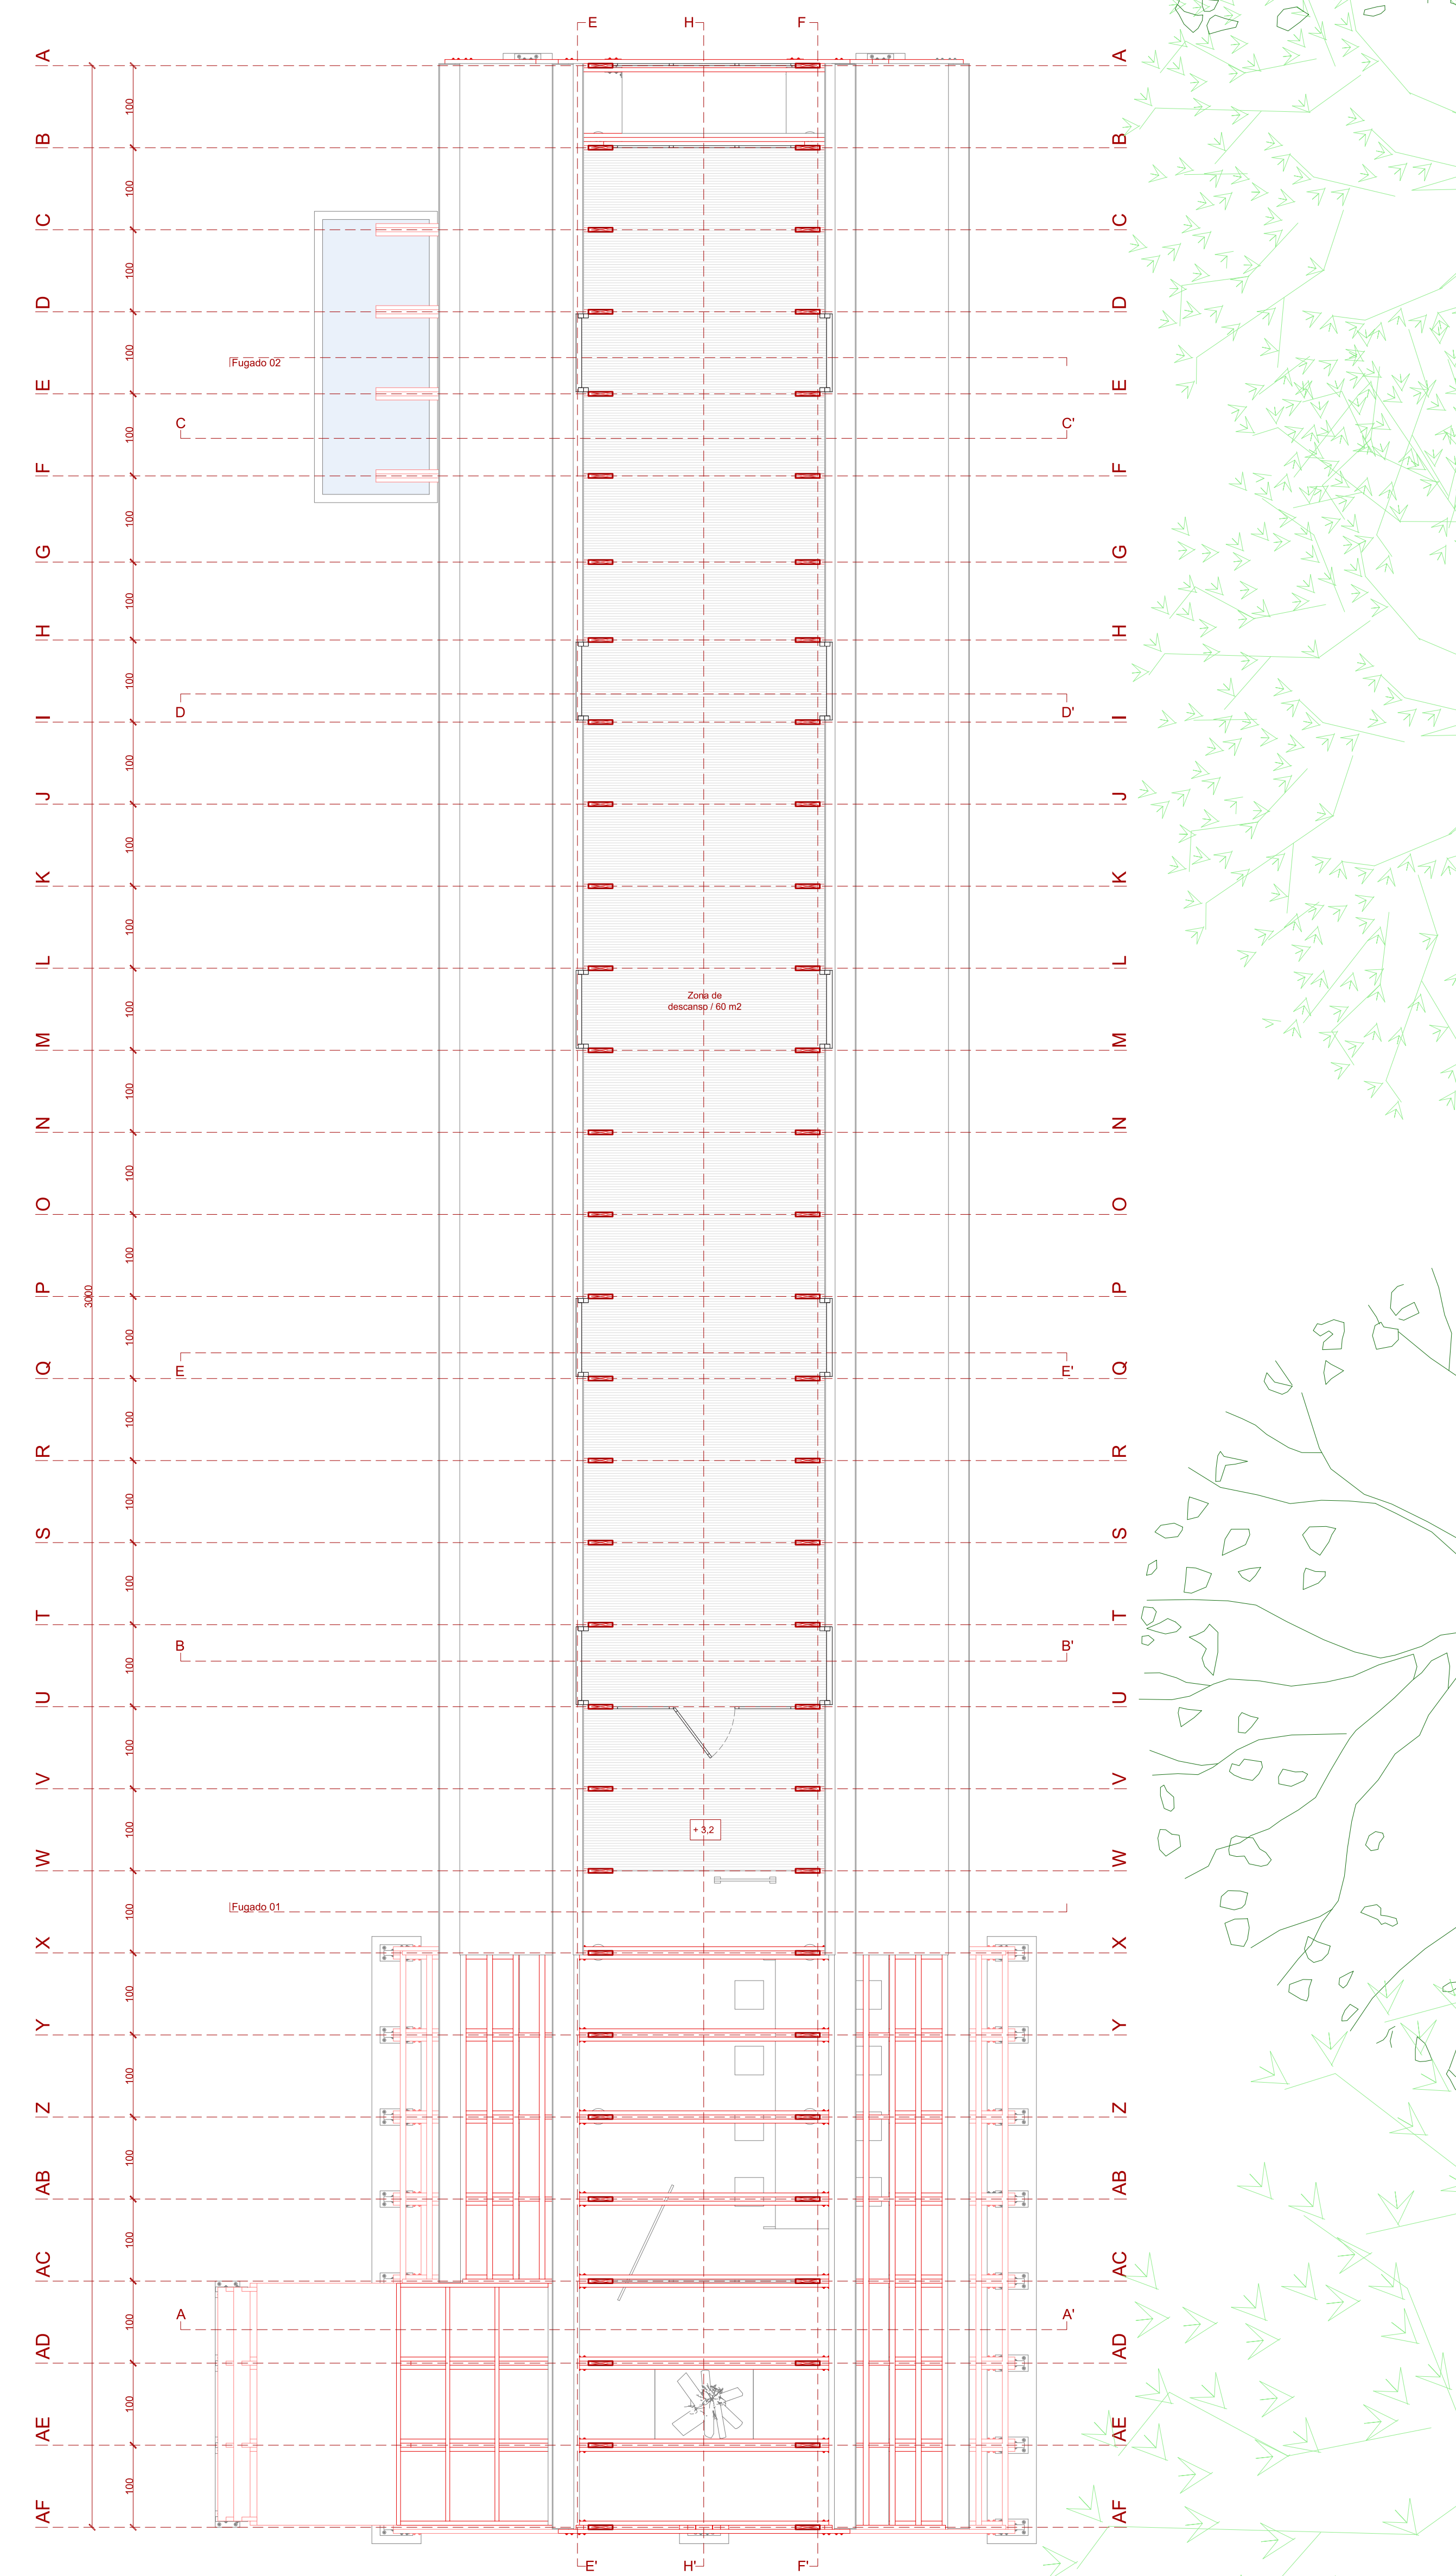
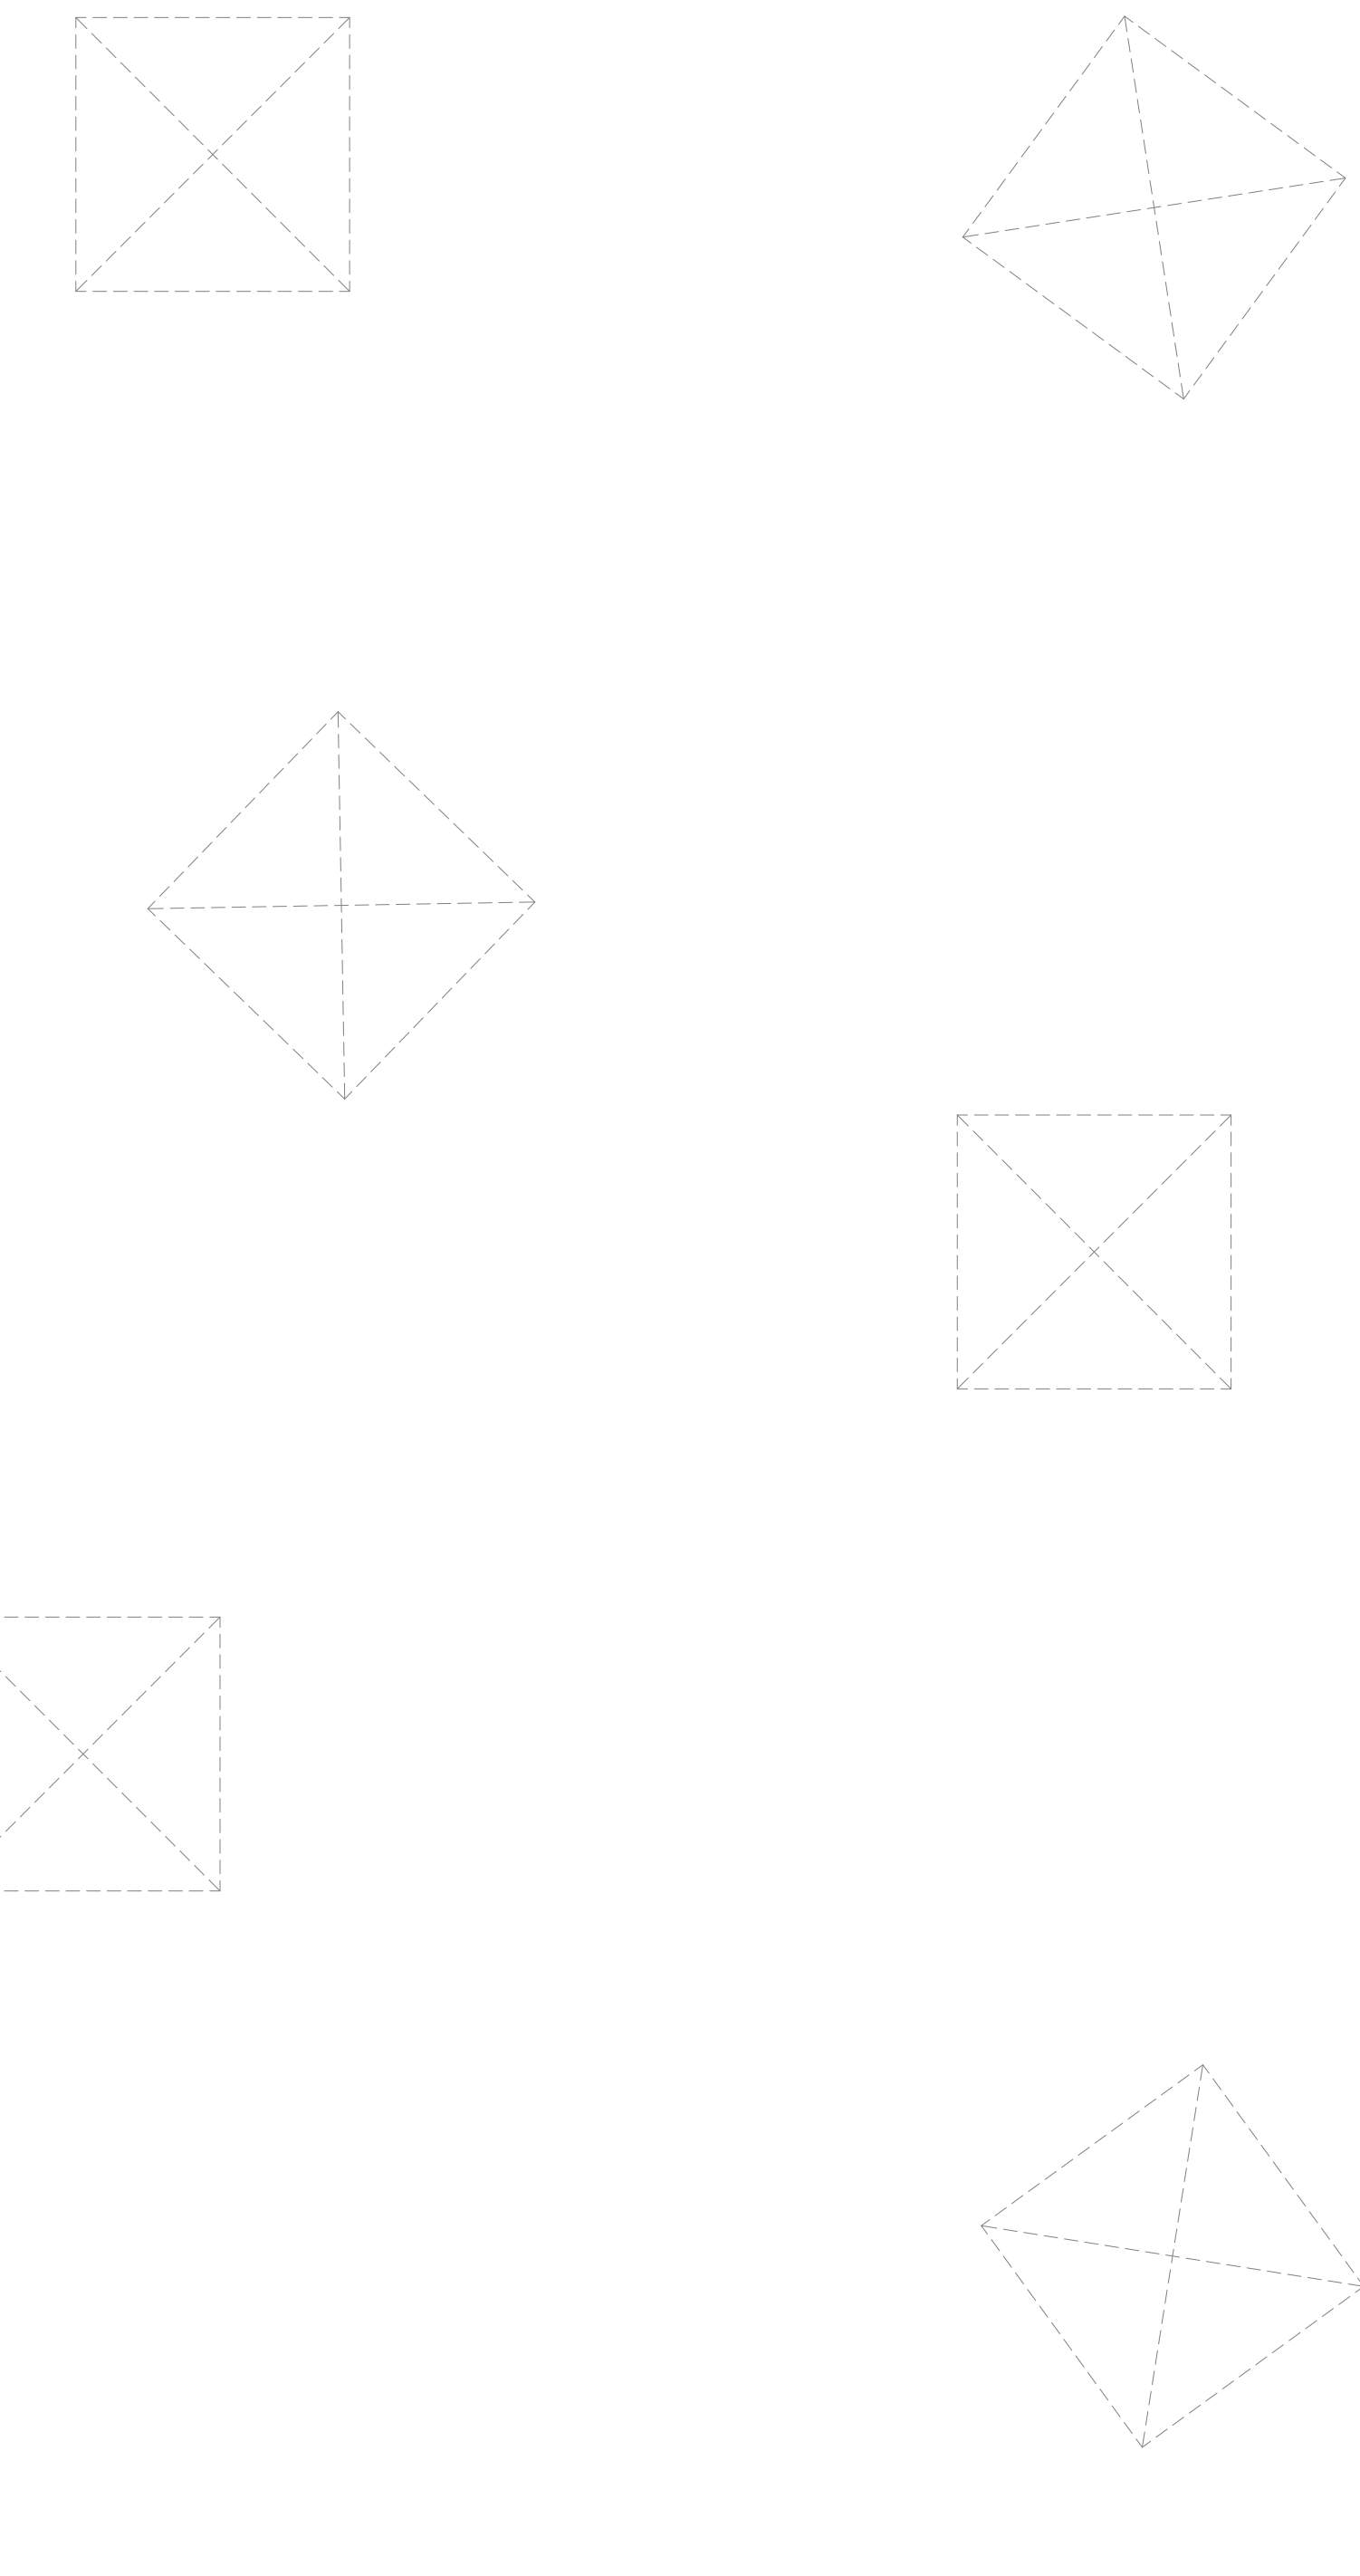
 
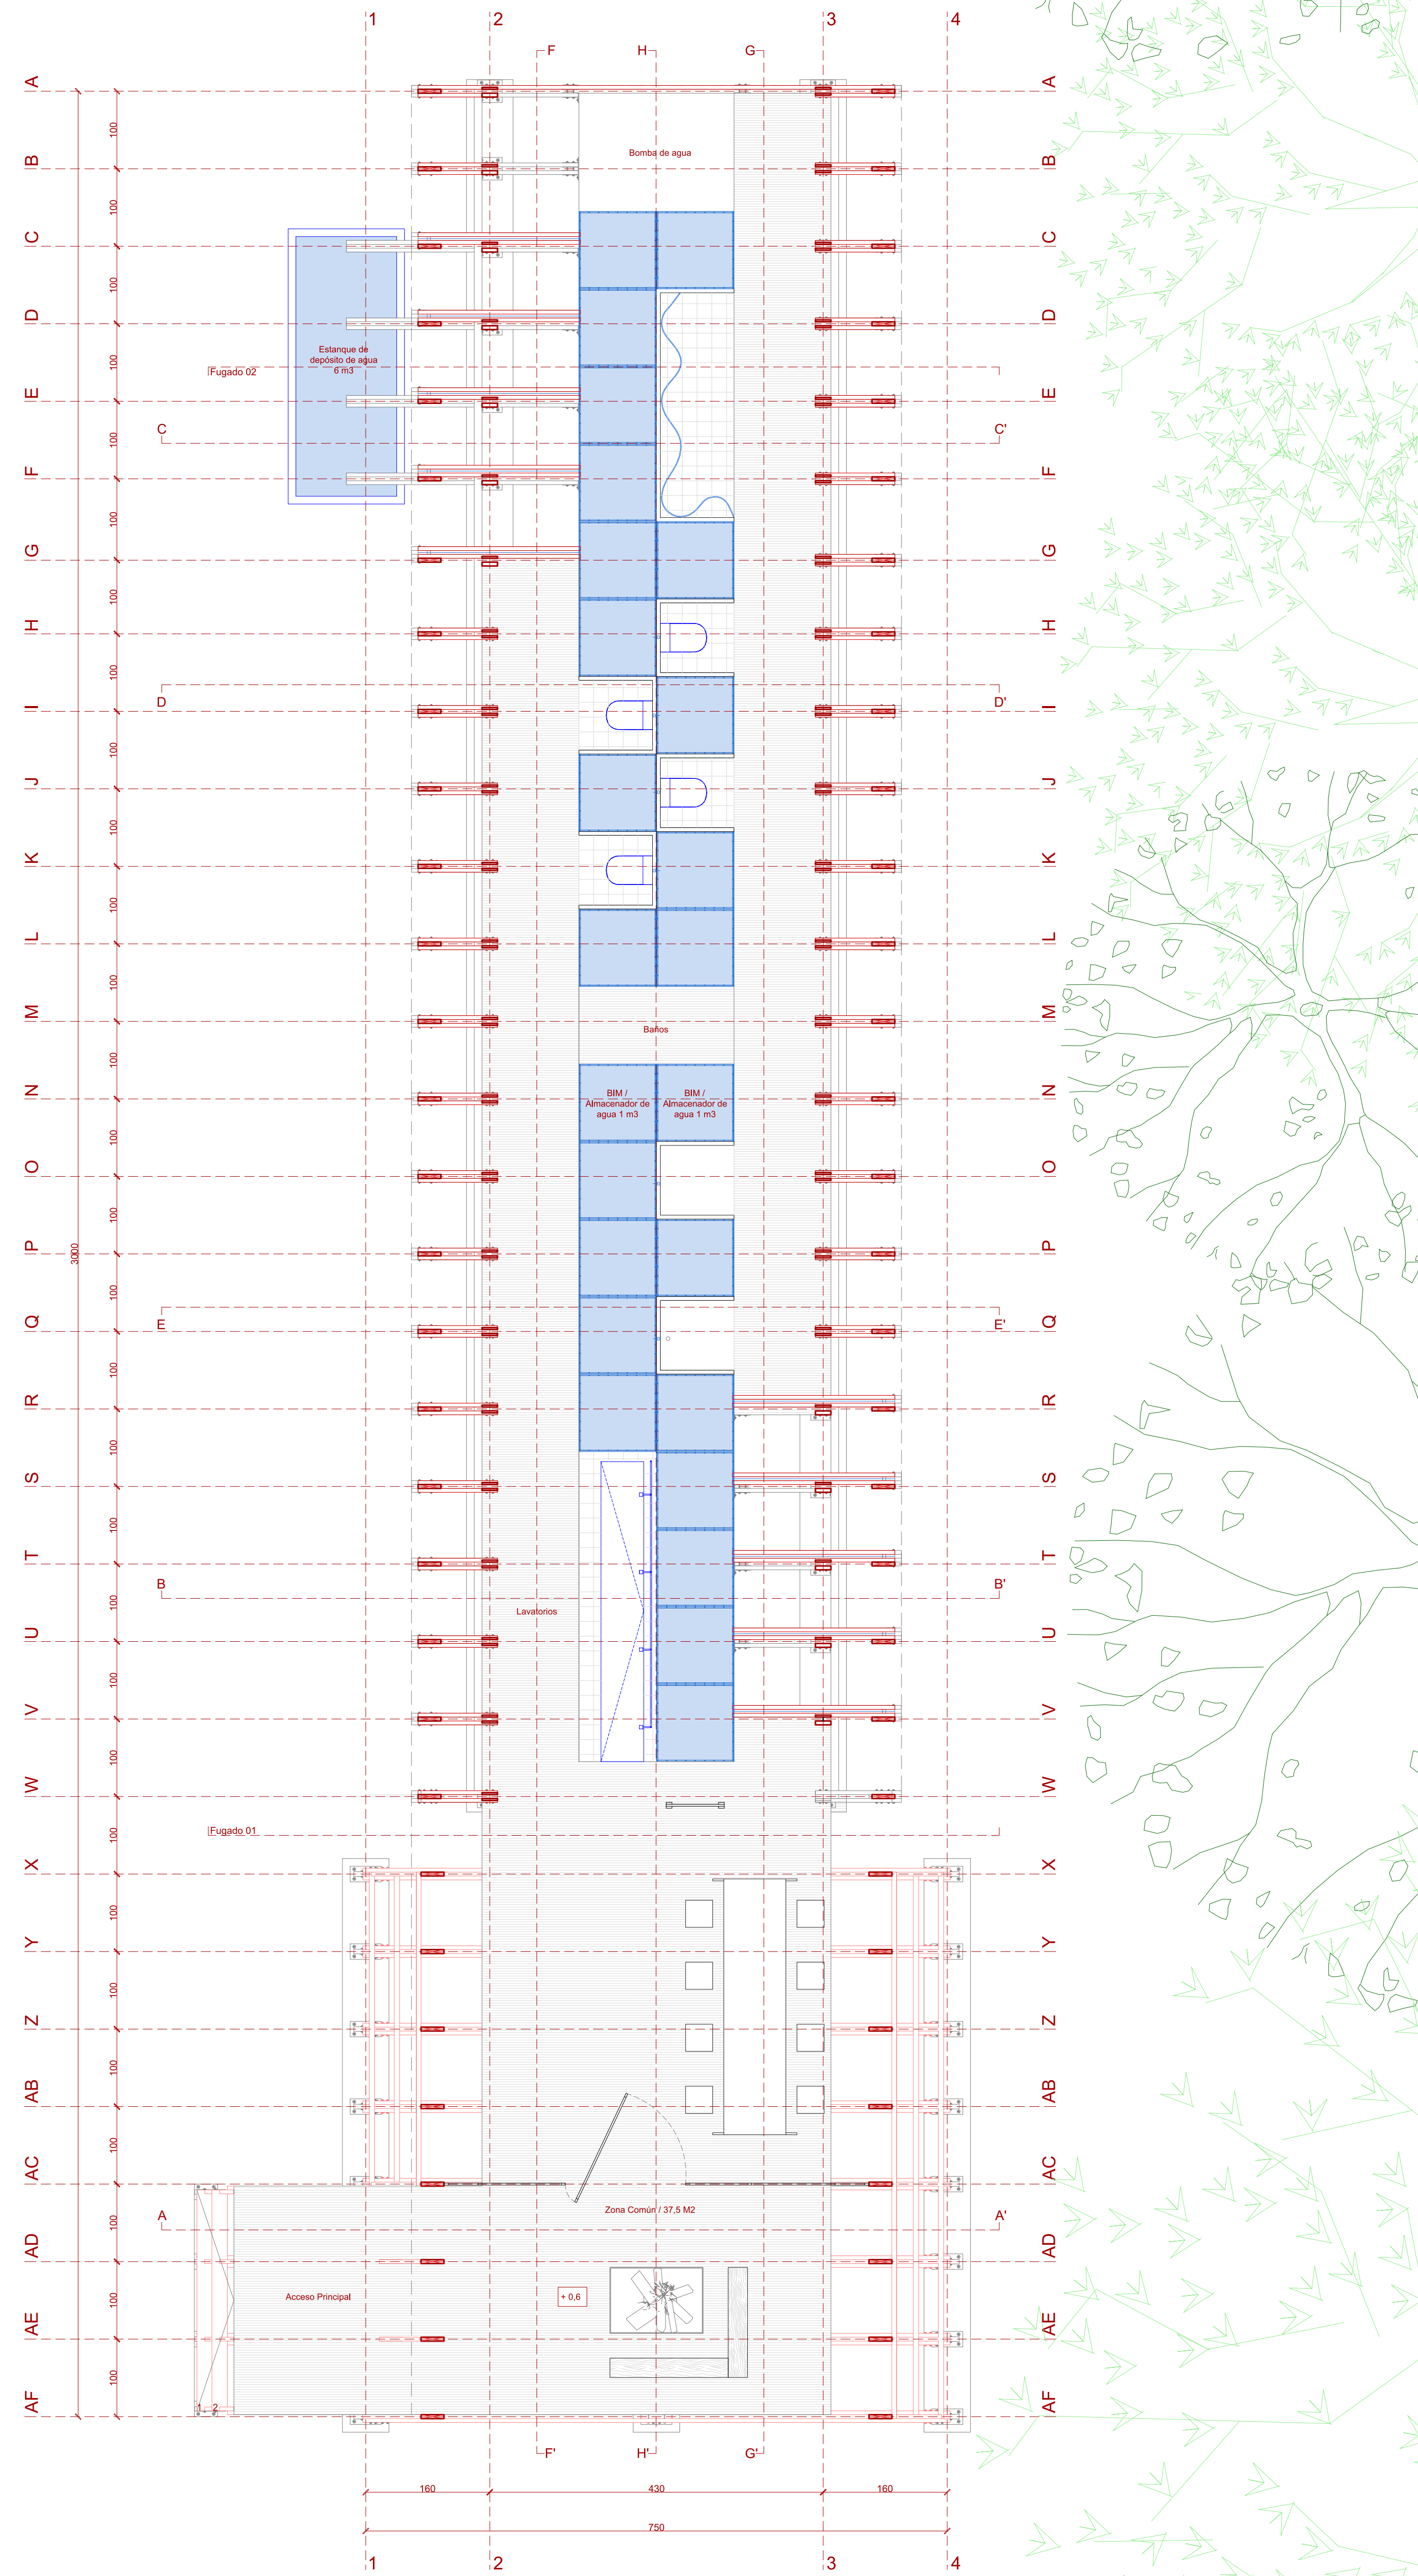


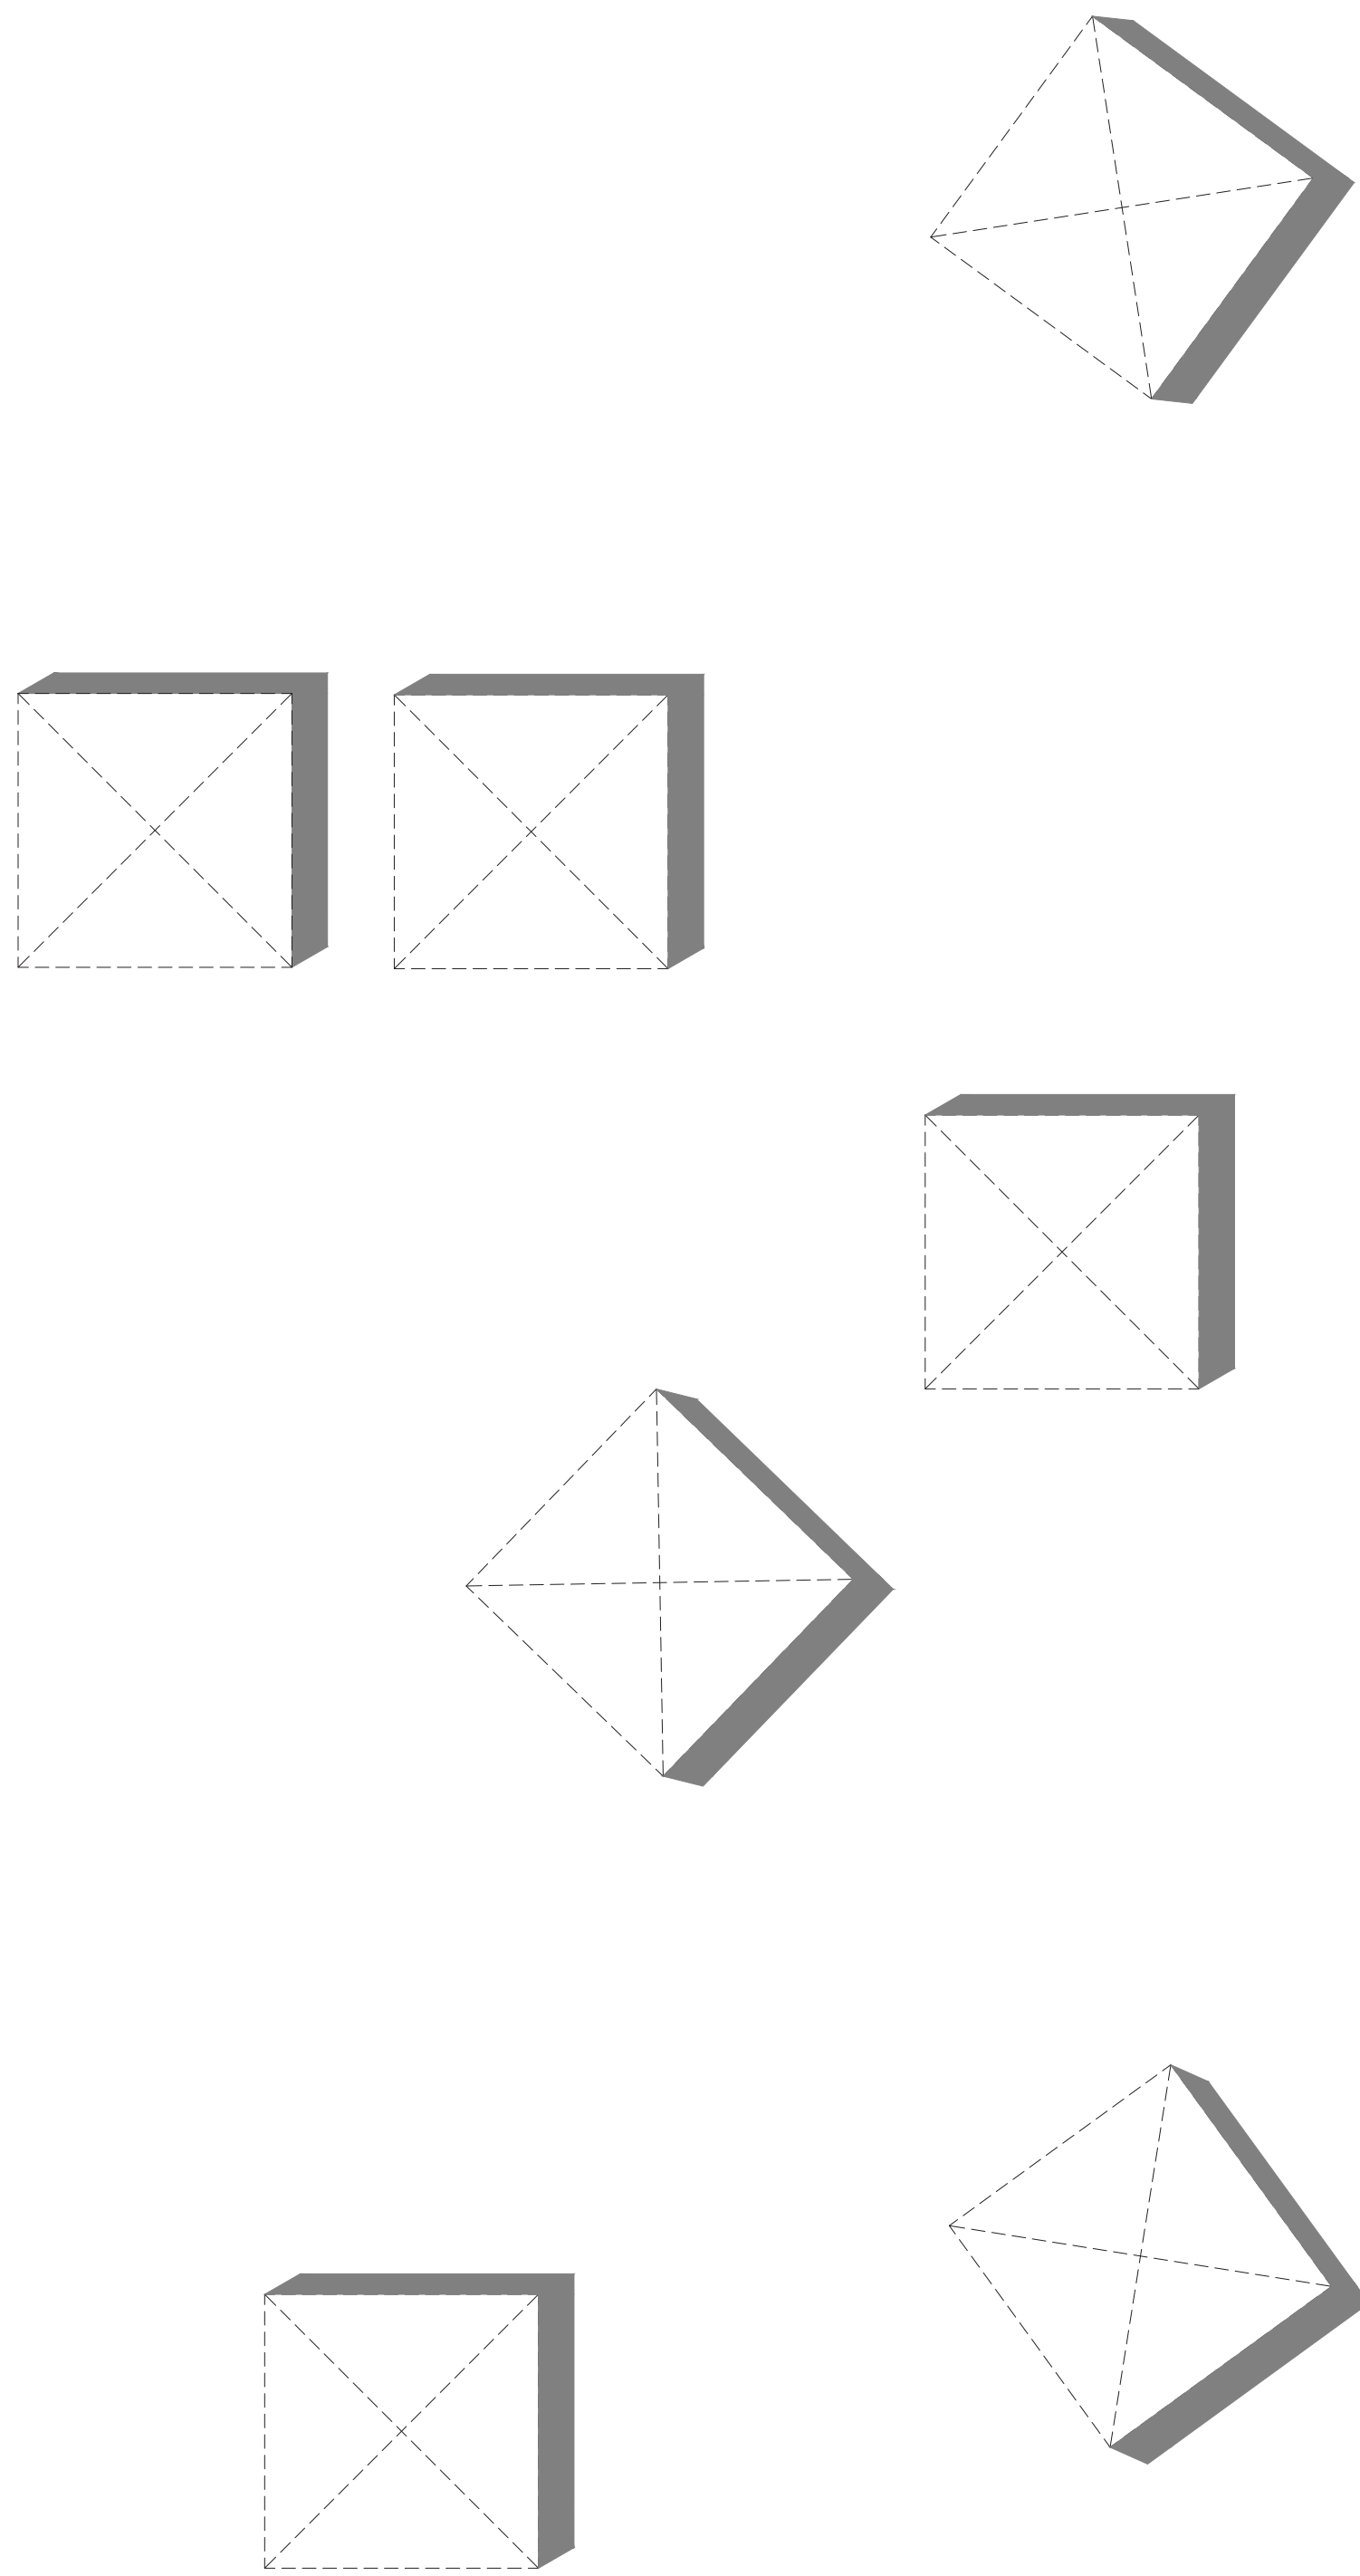

Emplazamiento / Localidad de Aituy

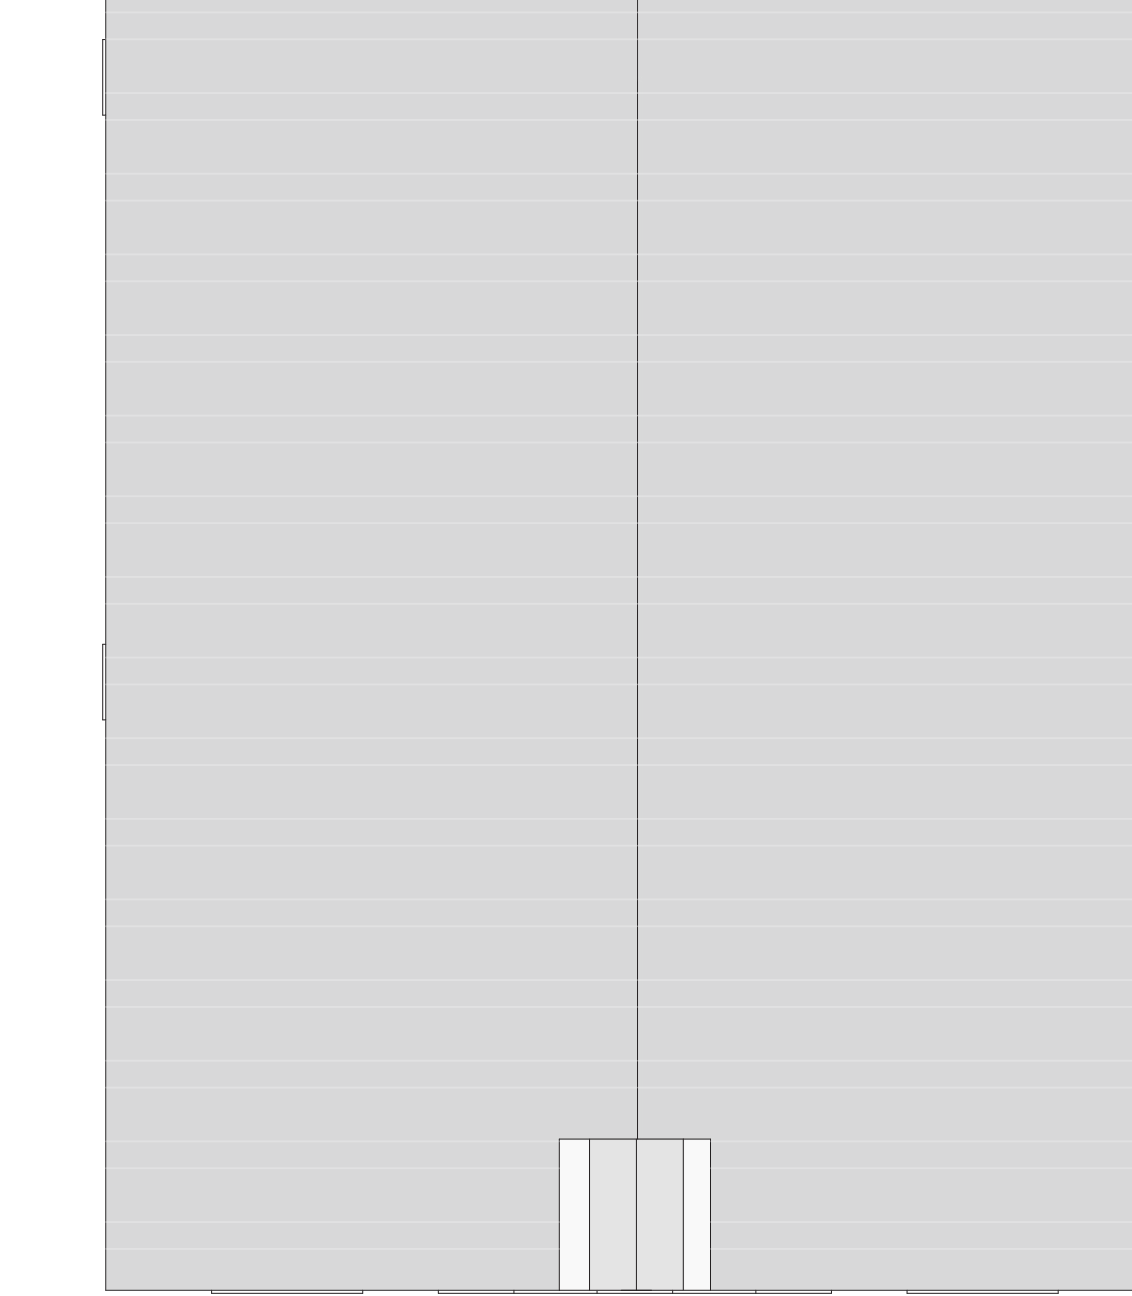


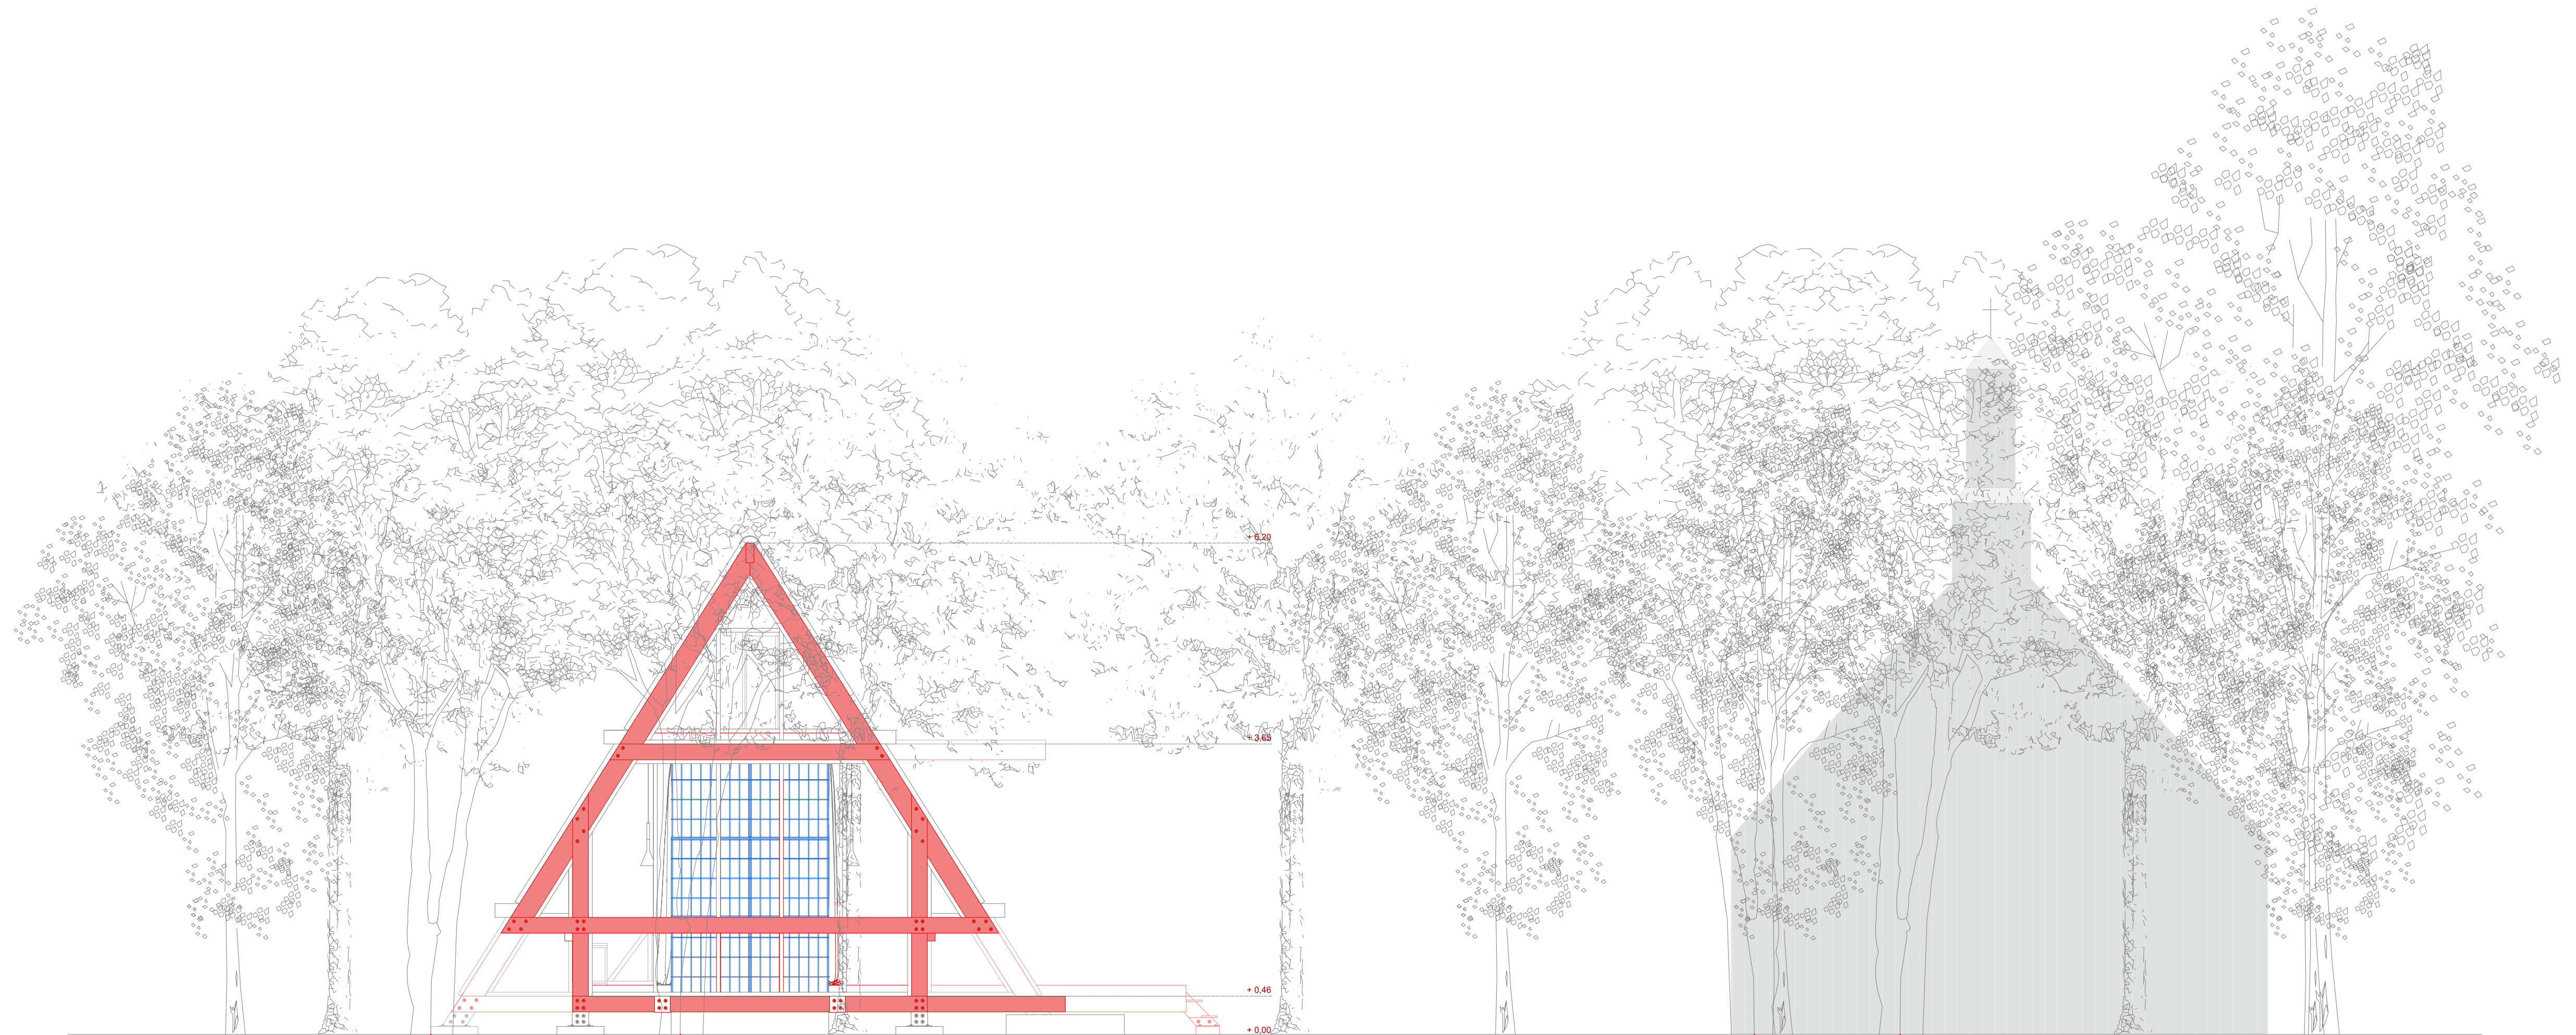


Elevación Norte - esc 1/50



Elevación Sur - esc 1/50

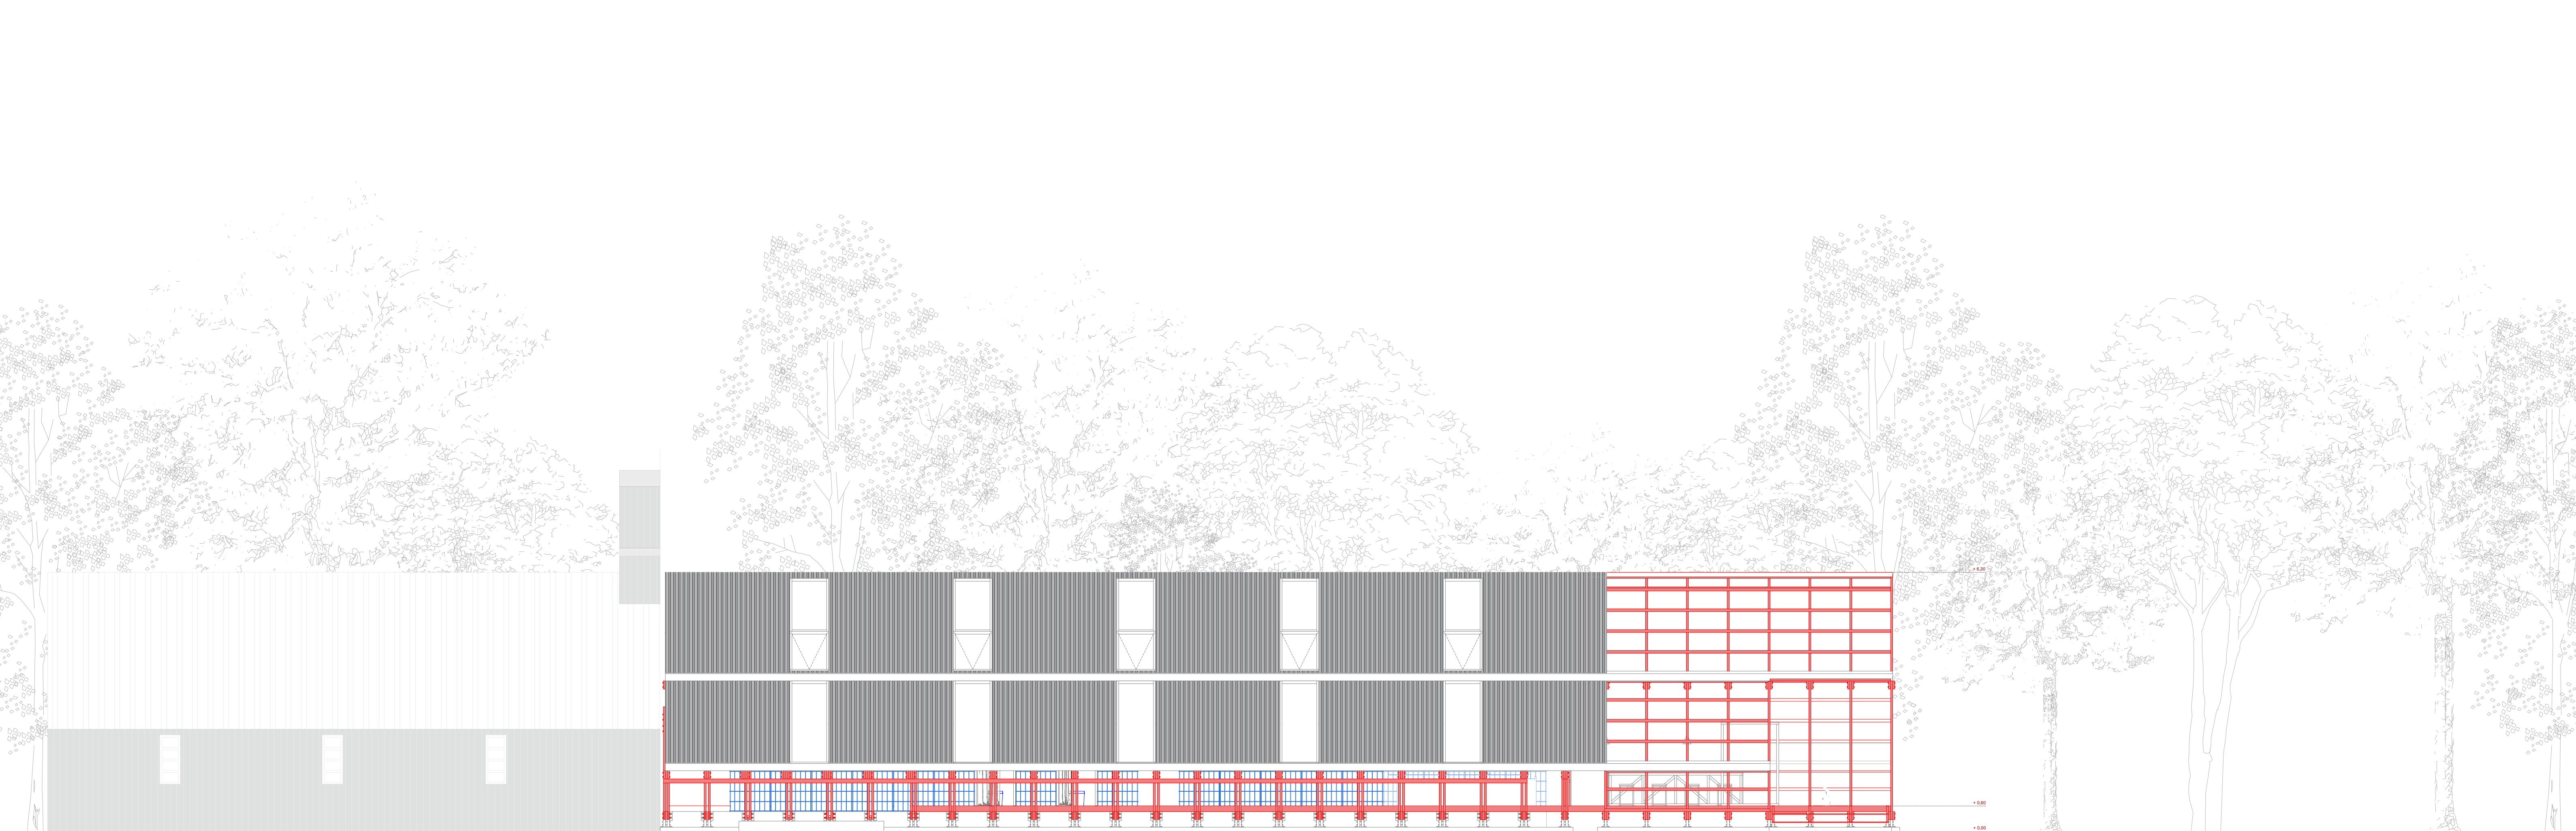


Elevación Poniente - esc 1/75

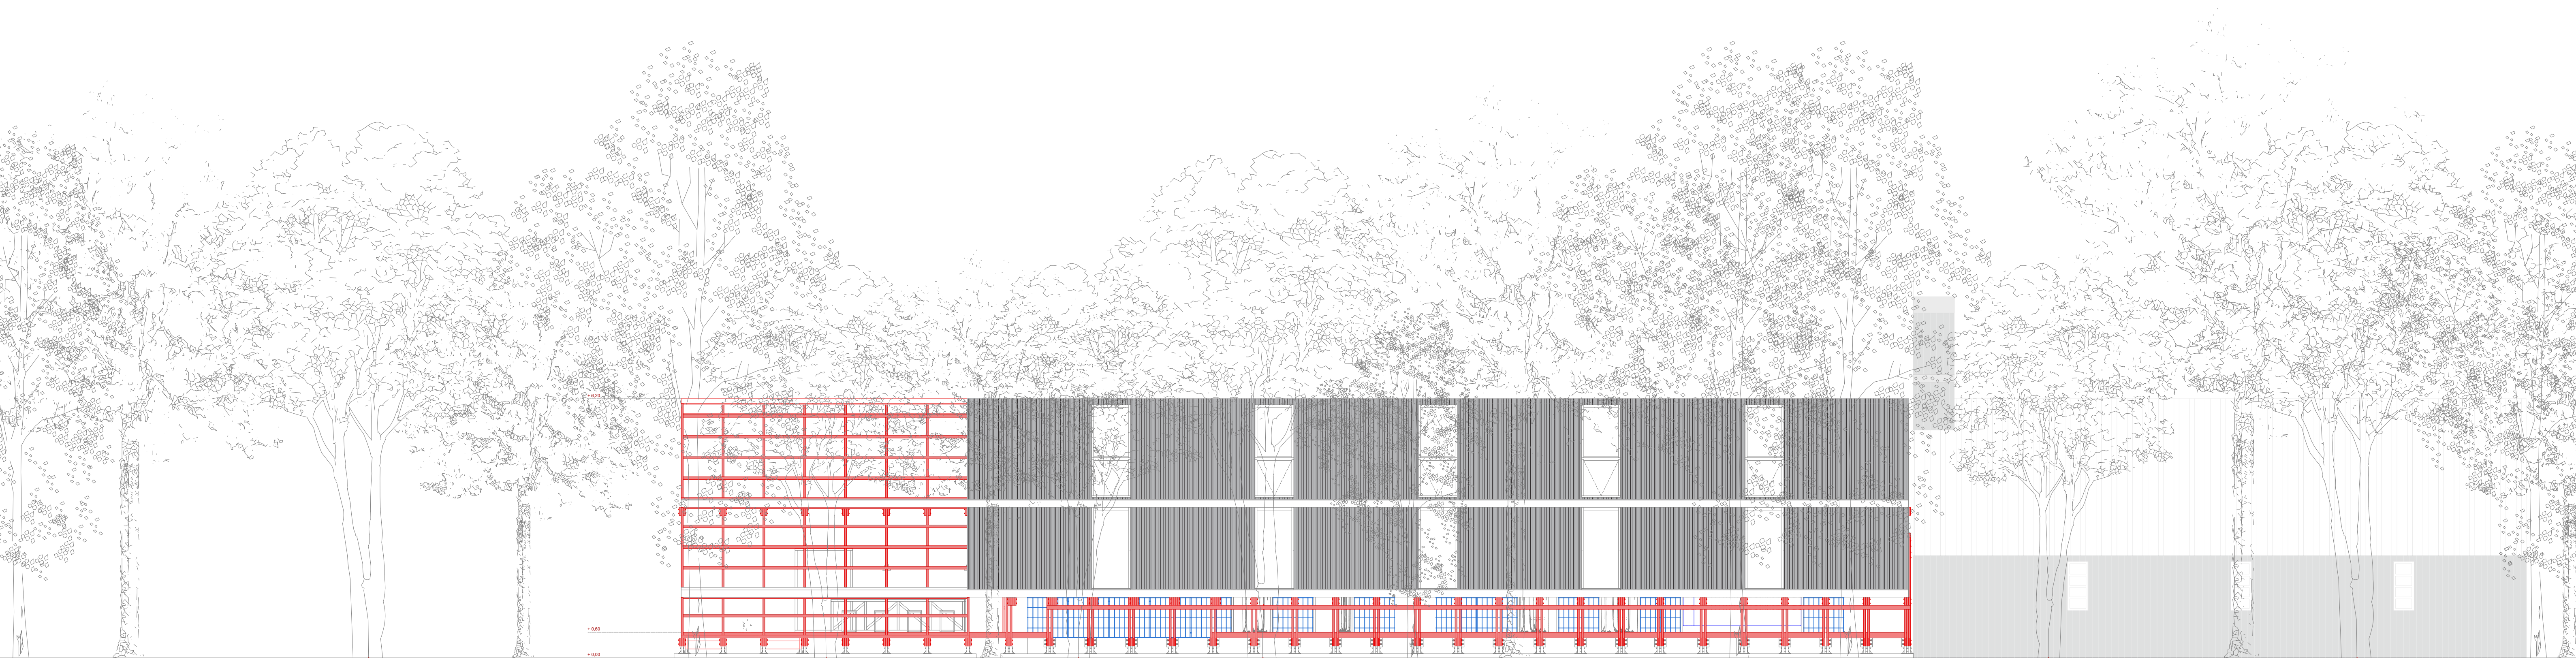



Elevación Oriente - esc 1/75

Corte A_A' - esc 1/50

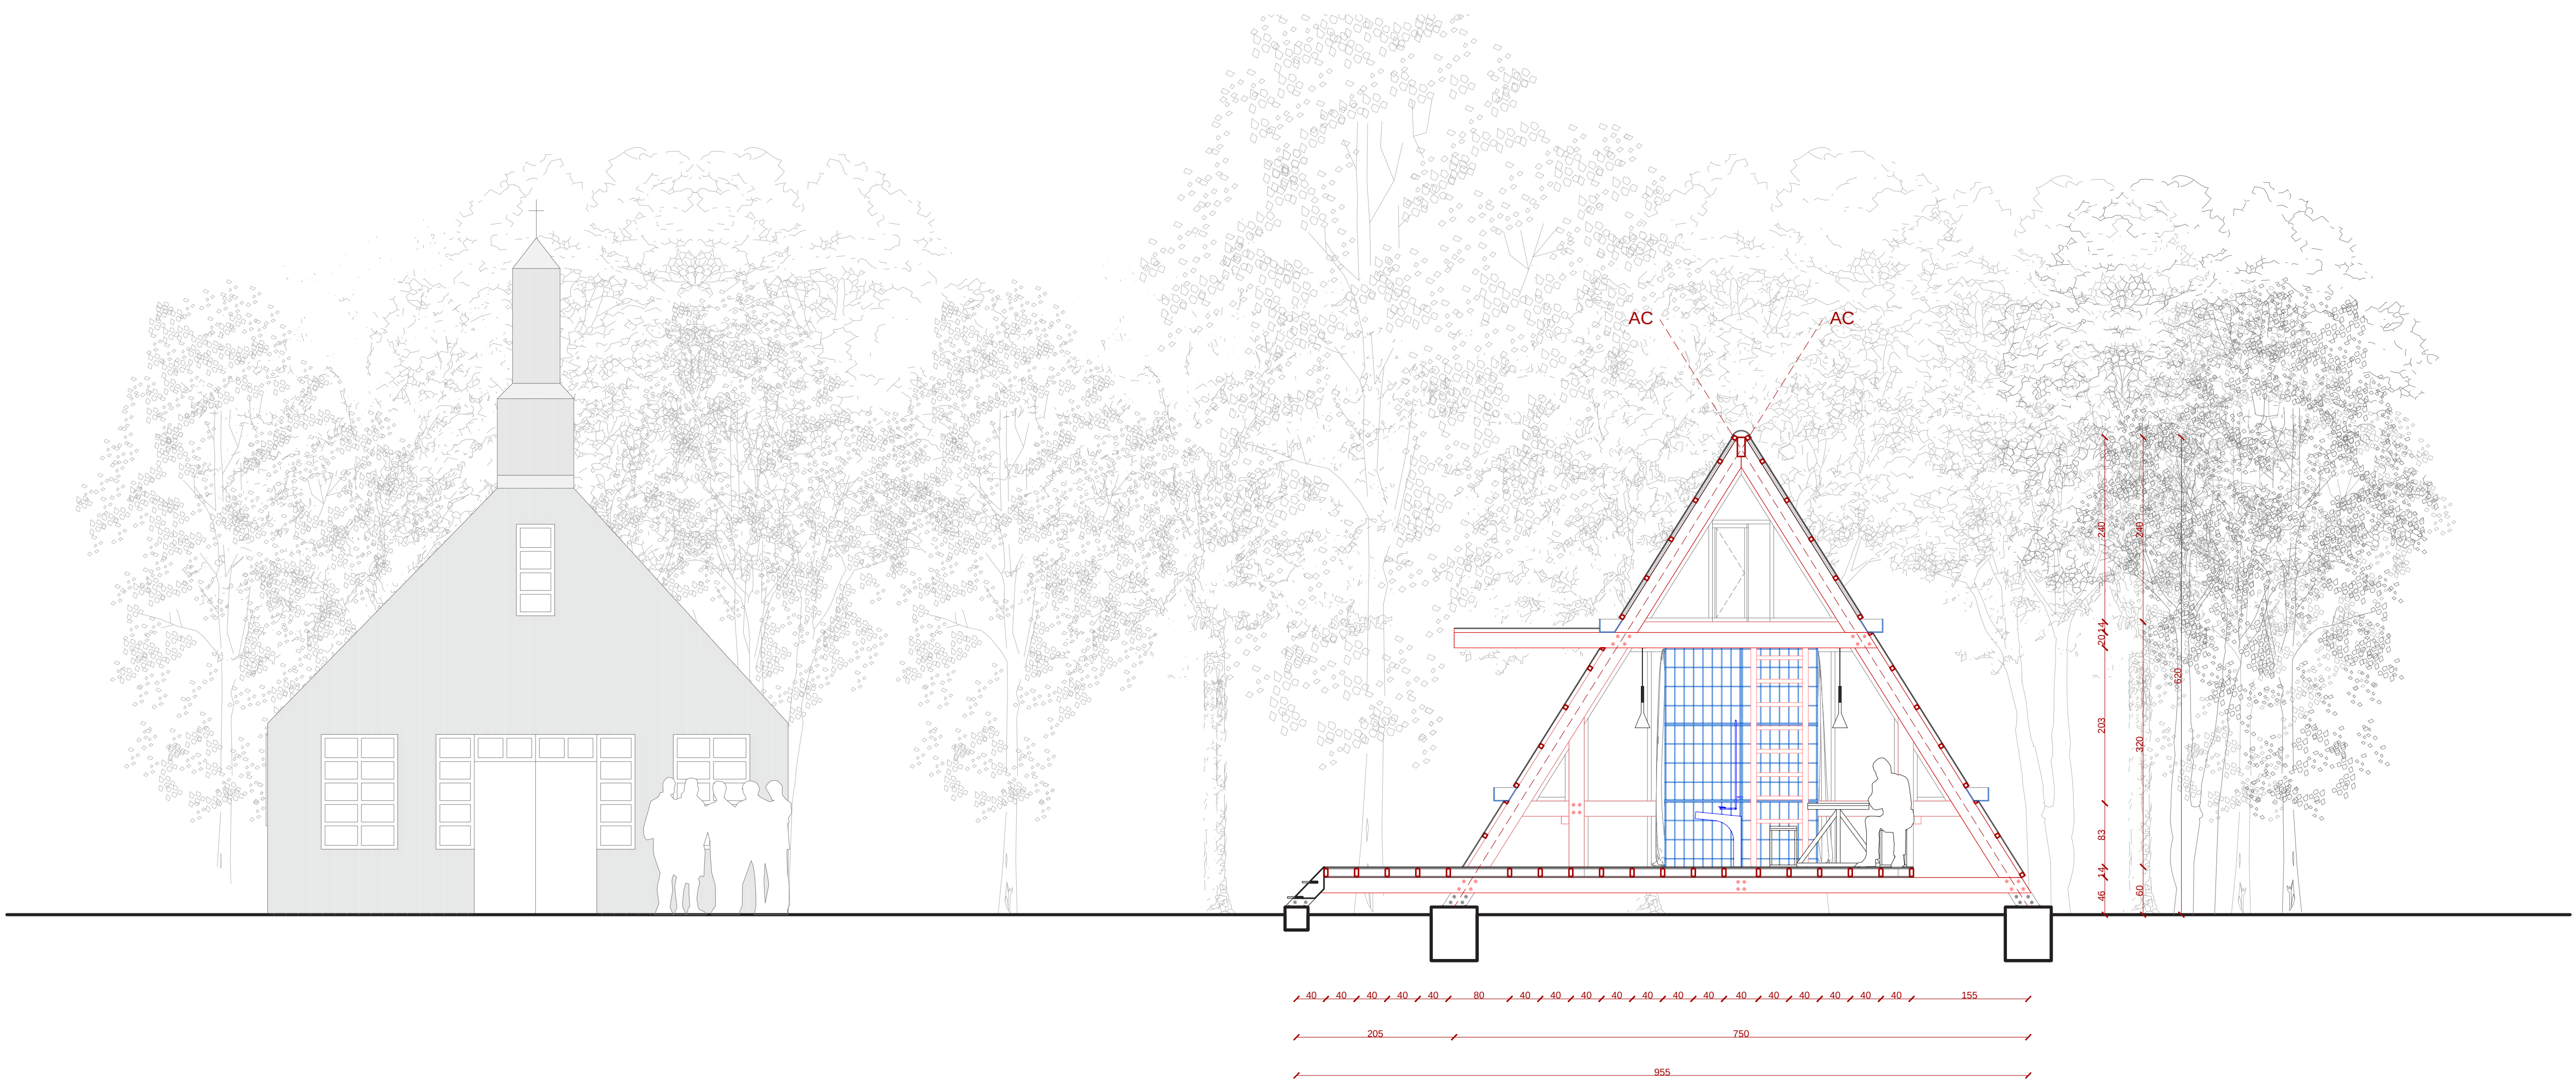


Corte B_B' - esc 1/50

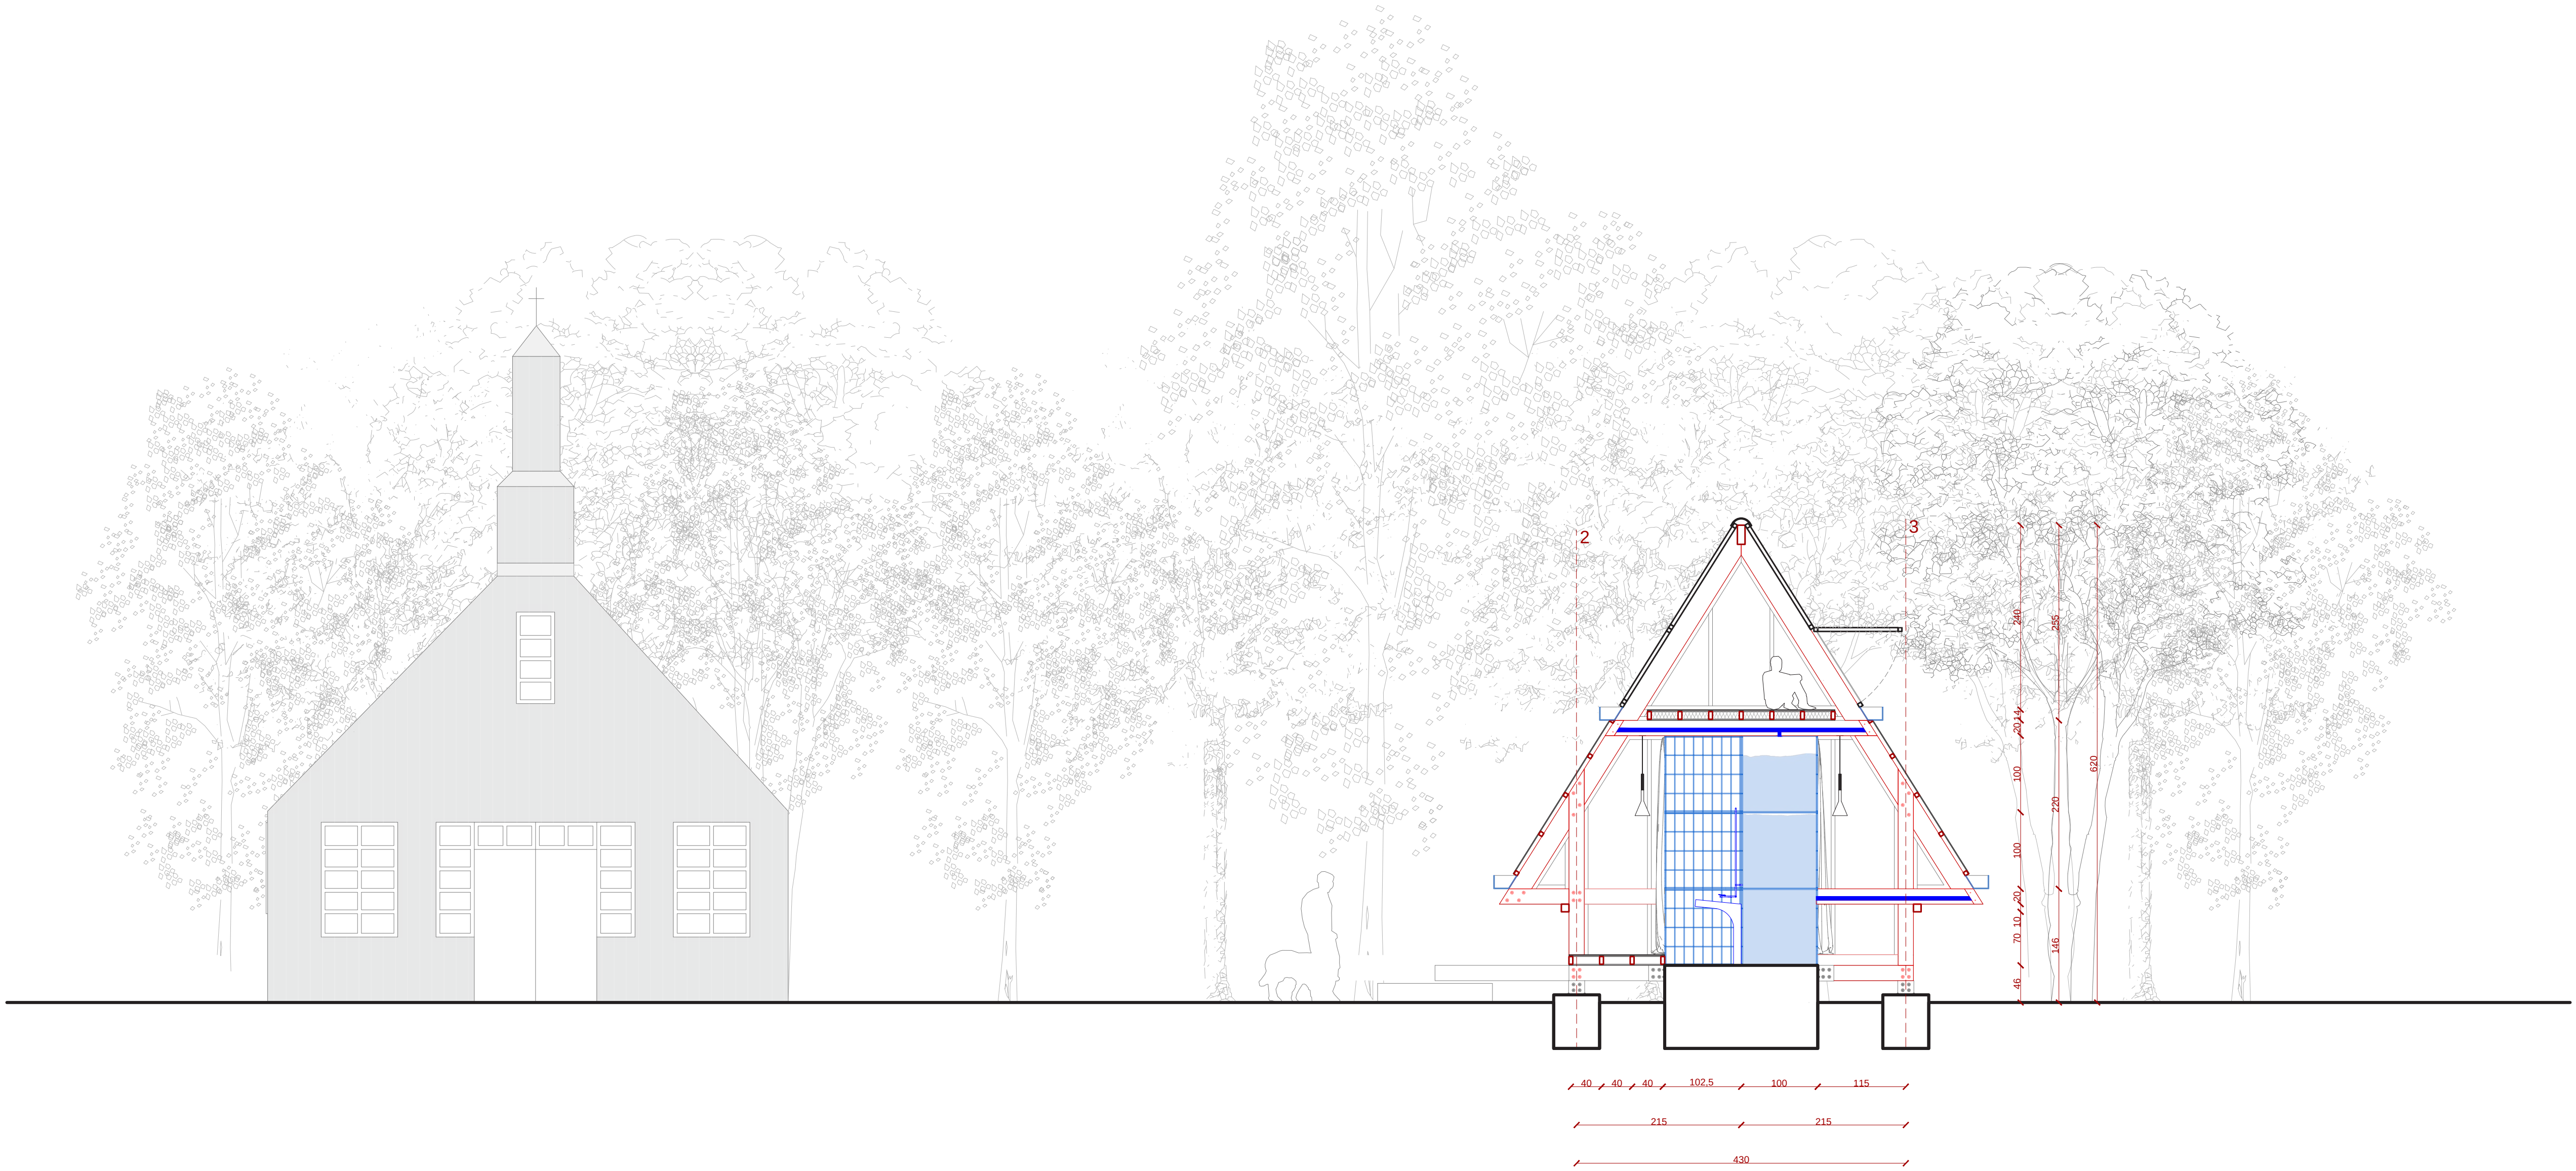

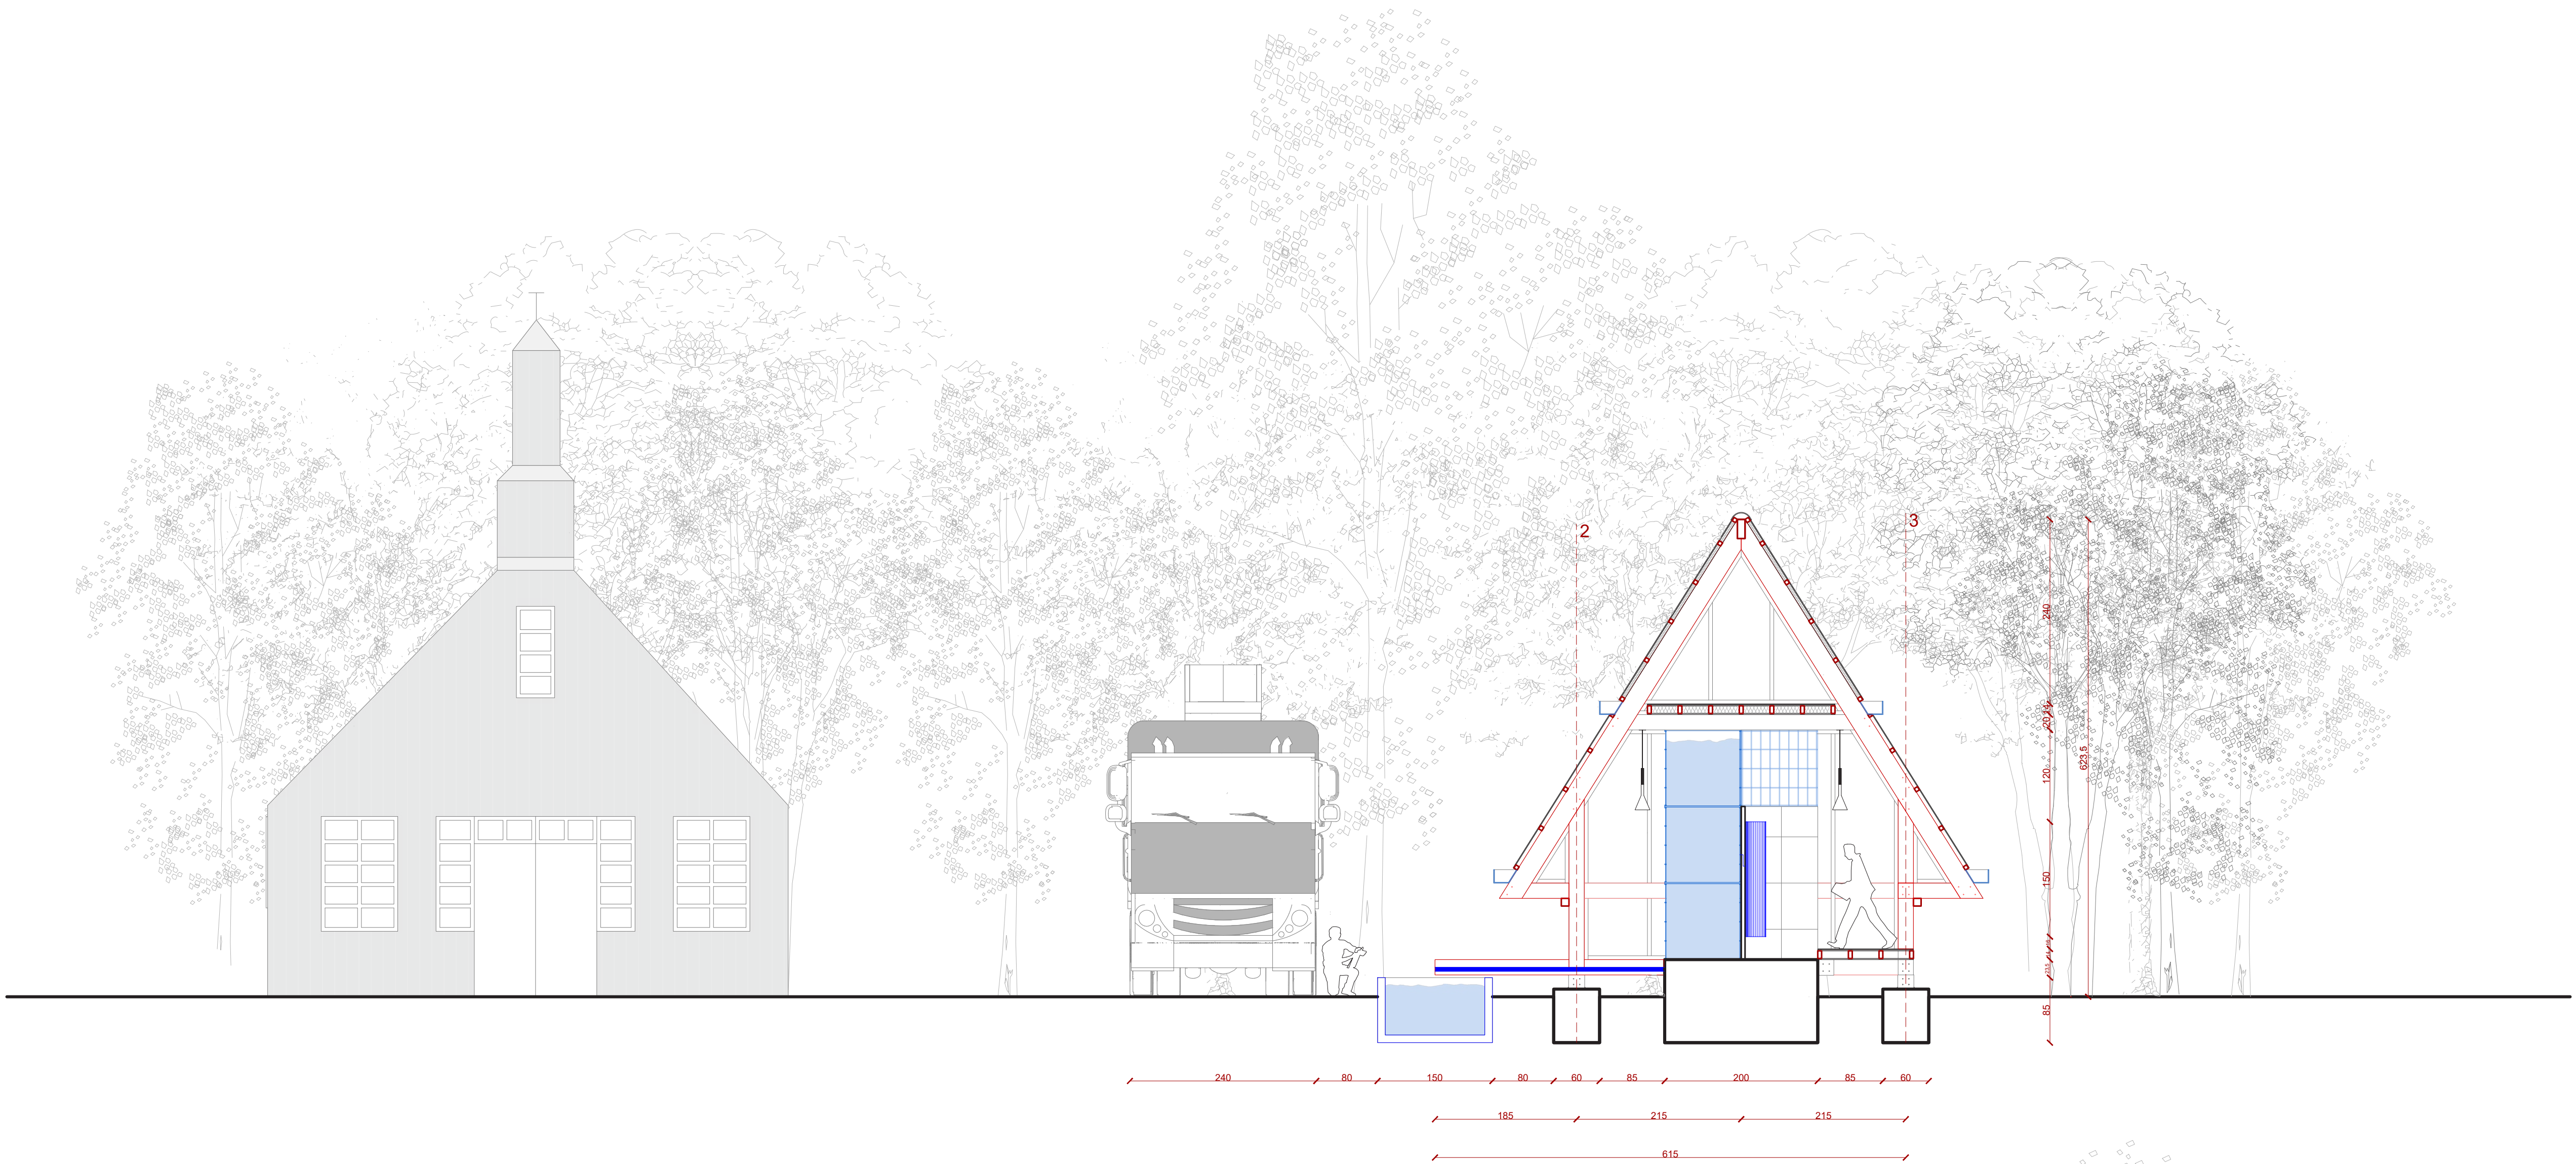


Corte C_C' - esc 1/50

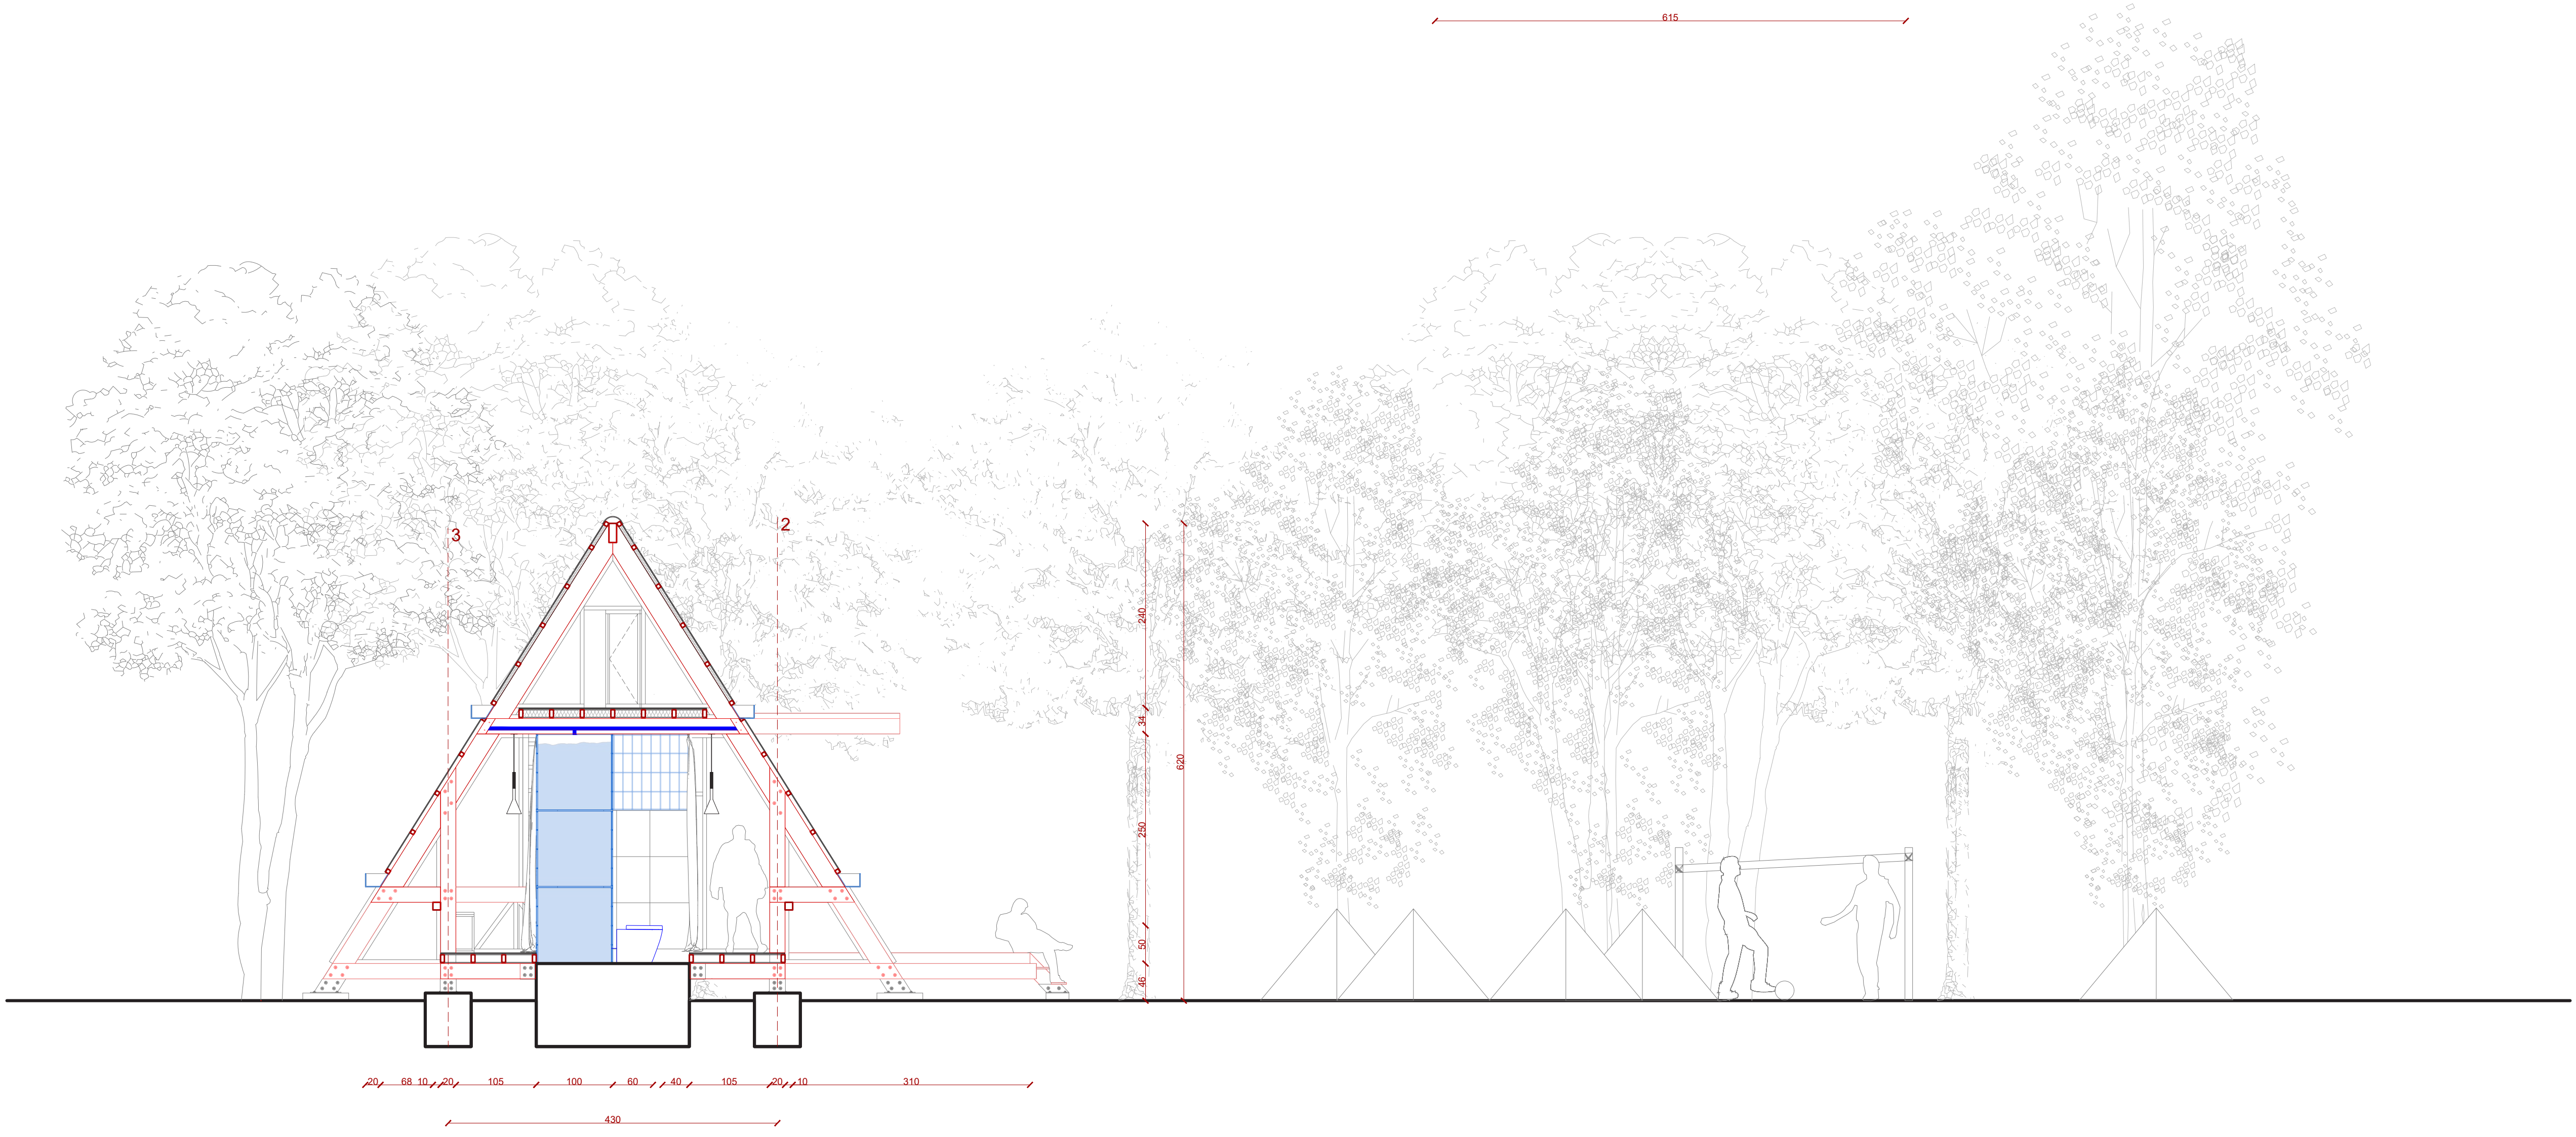


Corte D_D' - esc 1/50





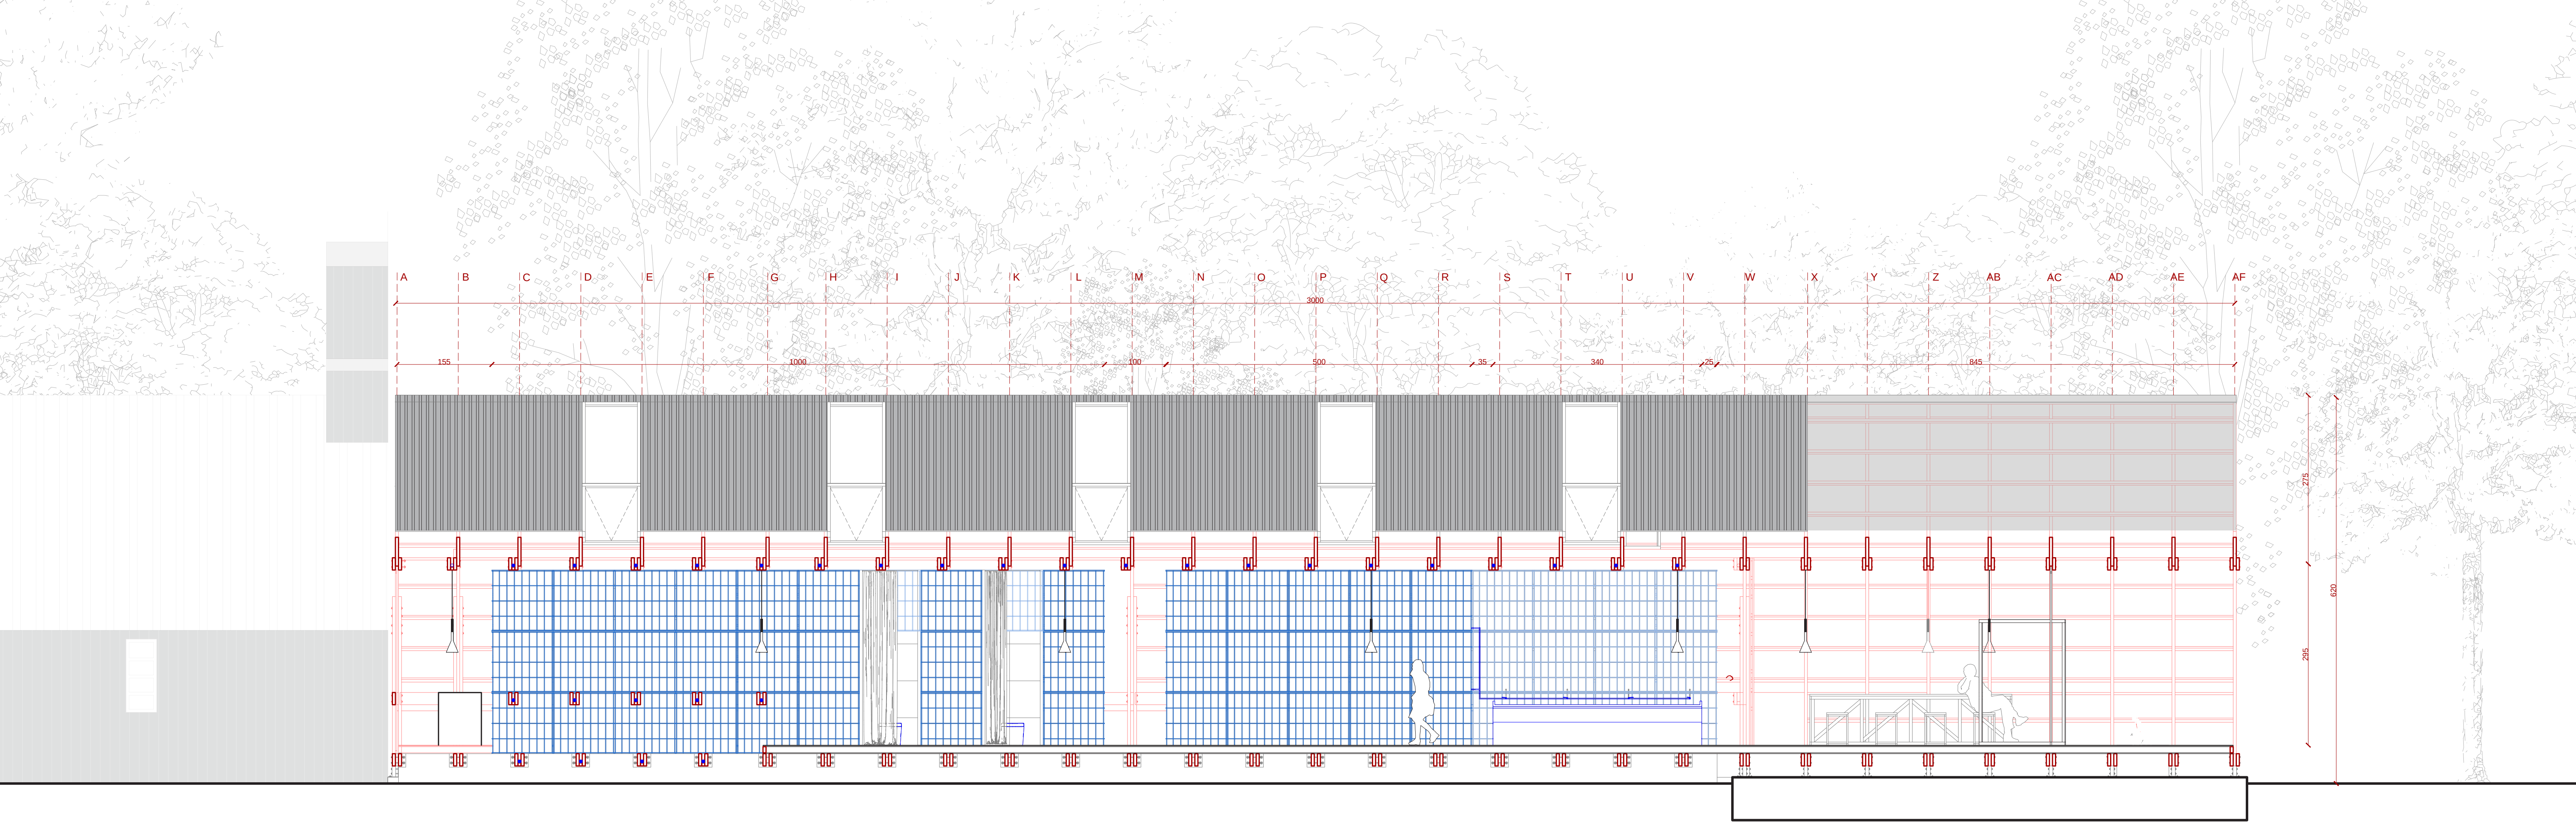


Corte G_G' - esc 1/50

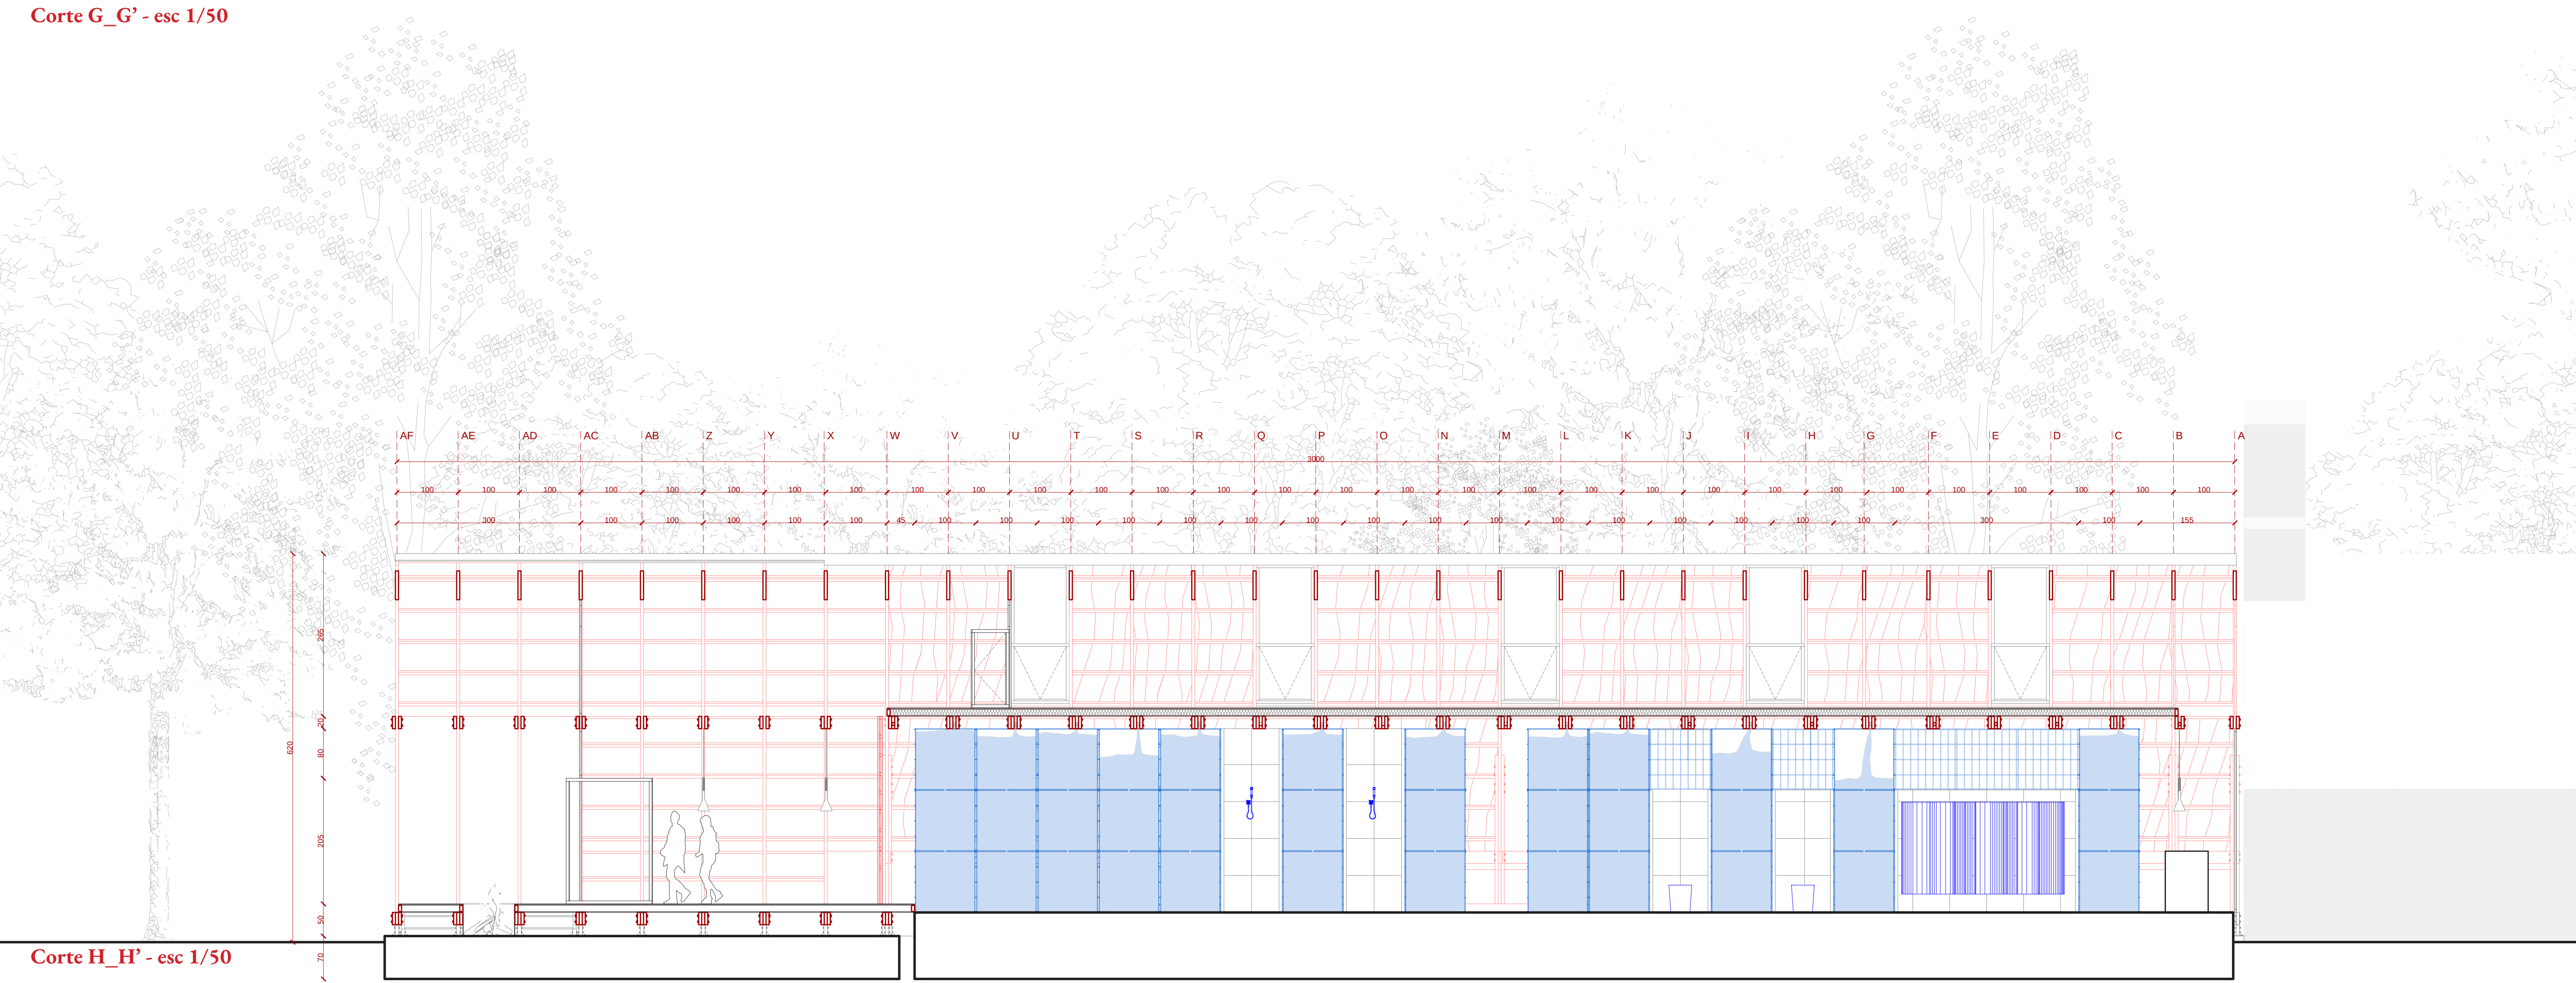


Corte H_H' - esc 1/50

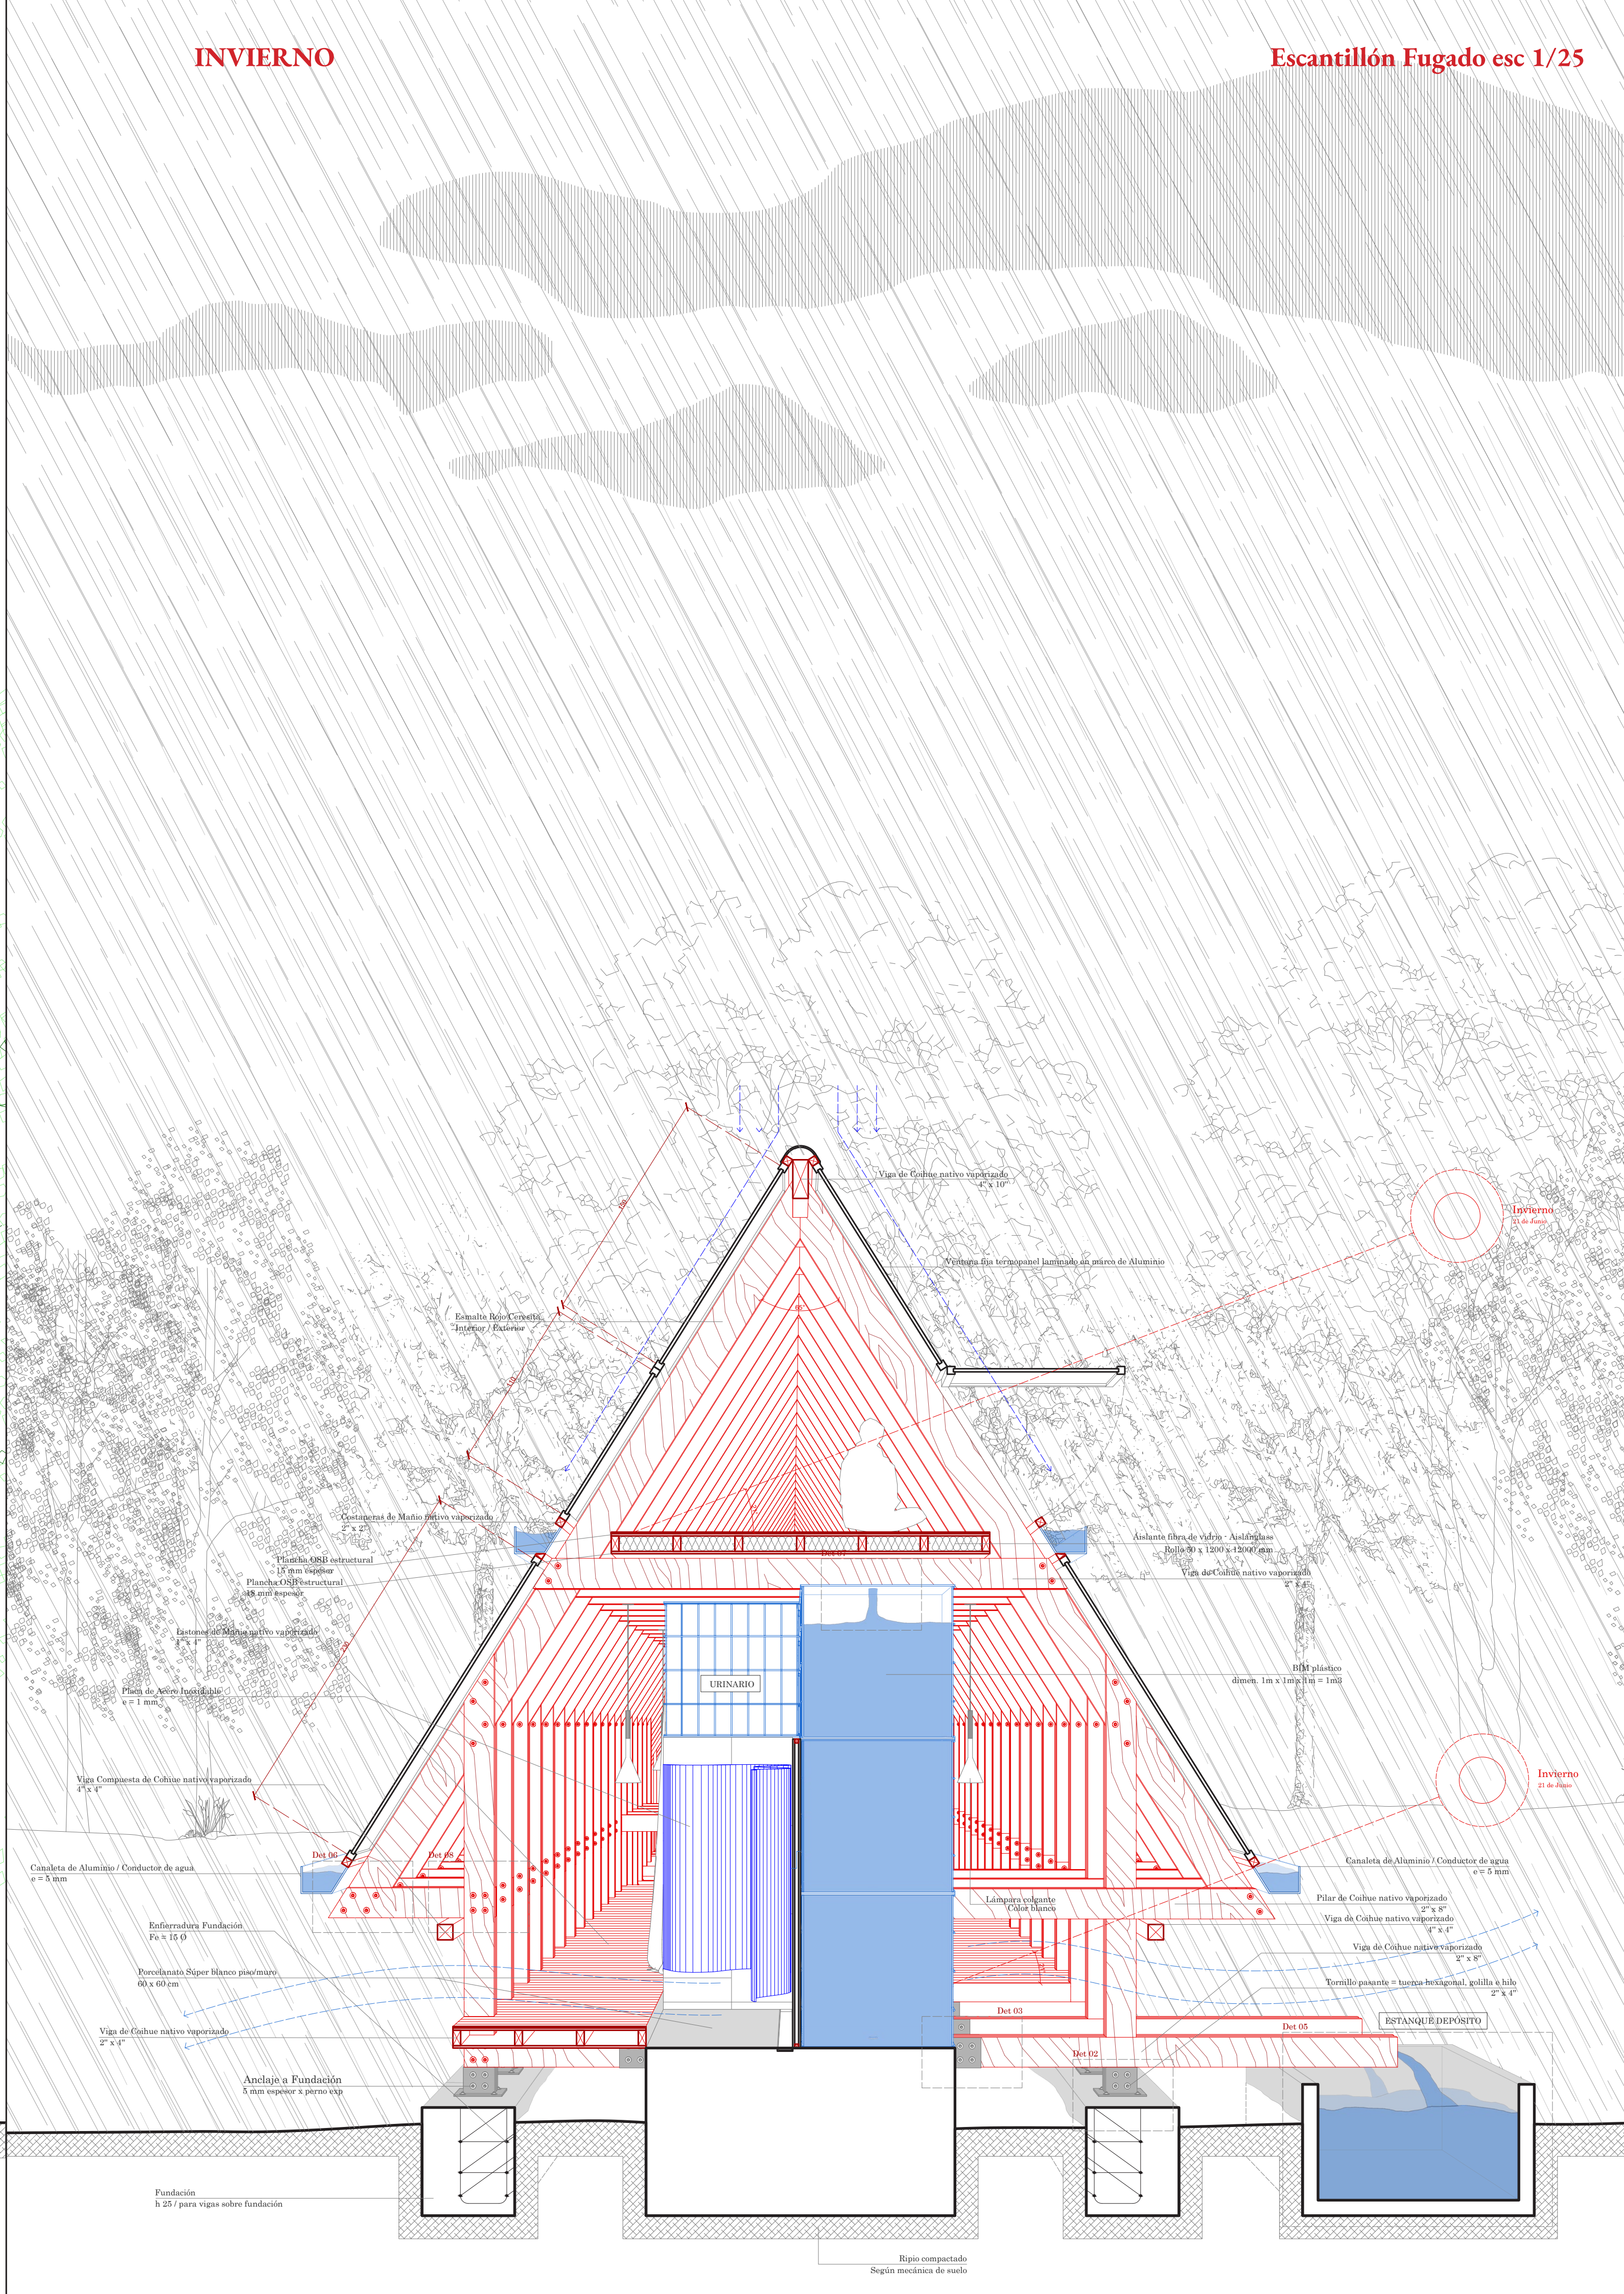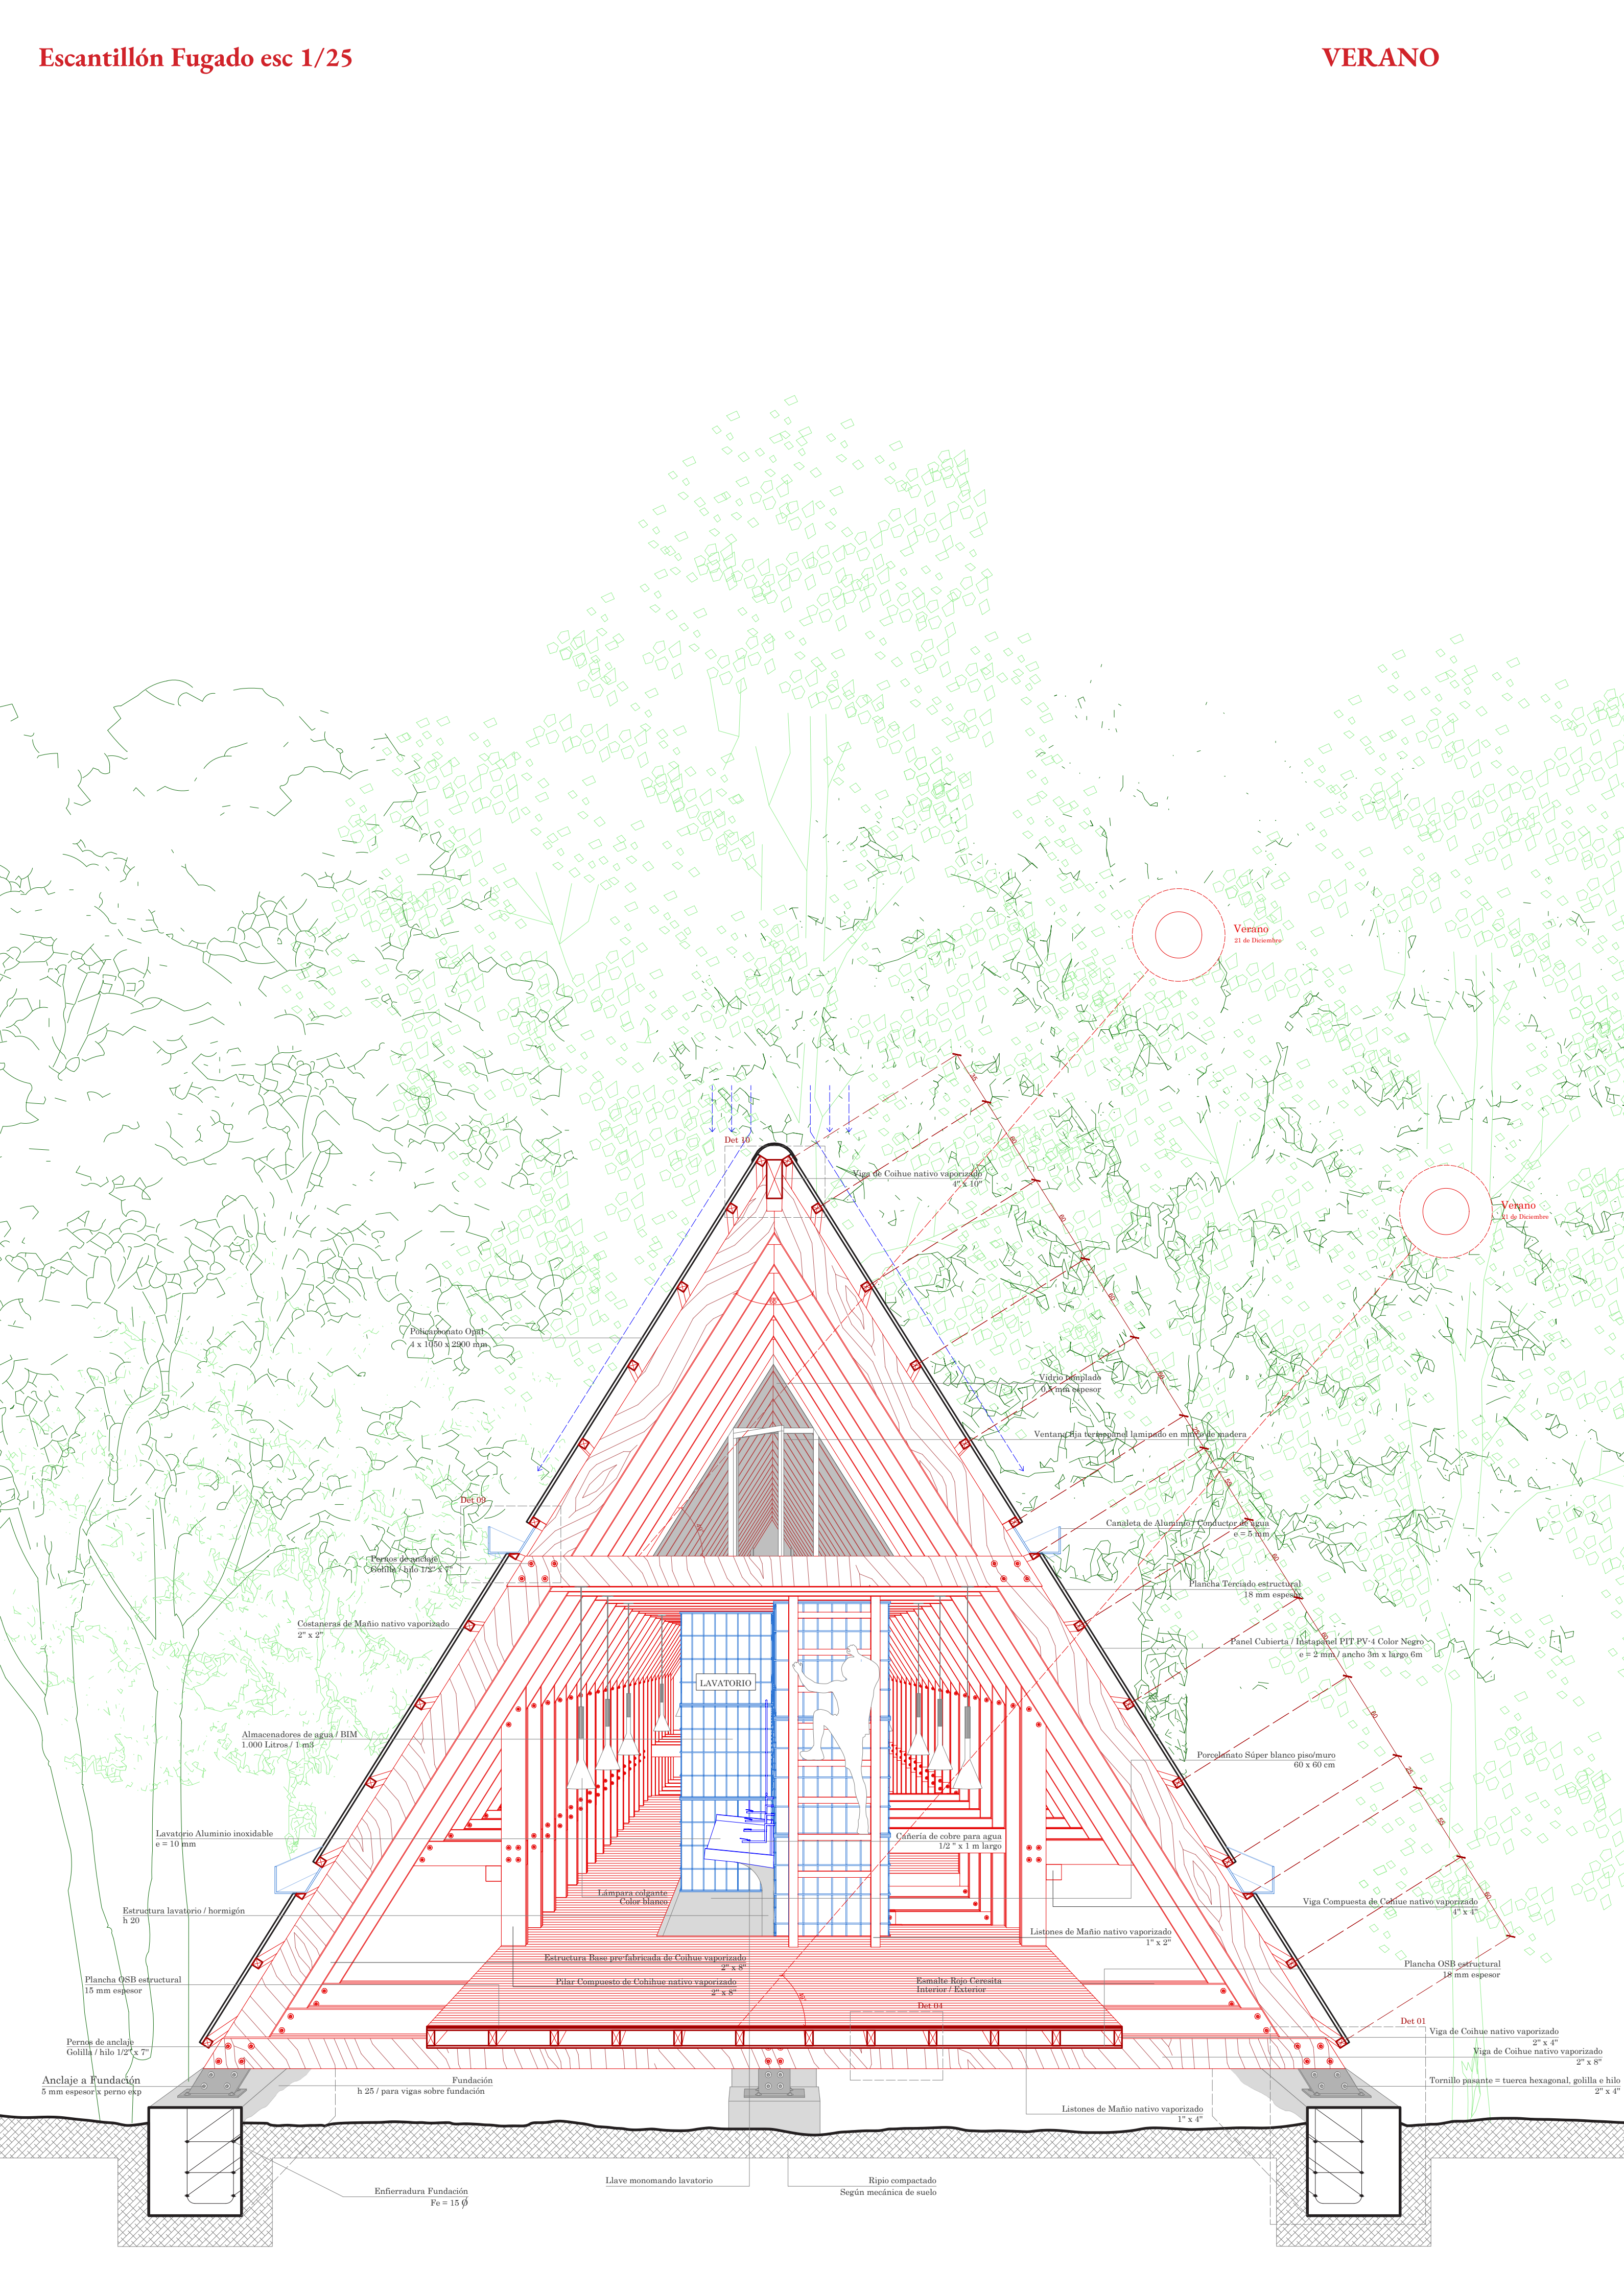

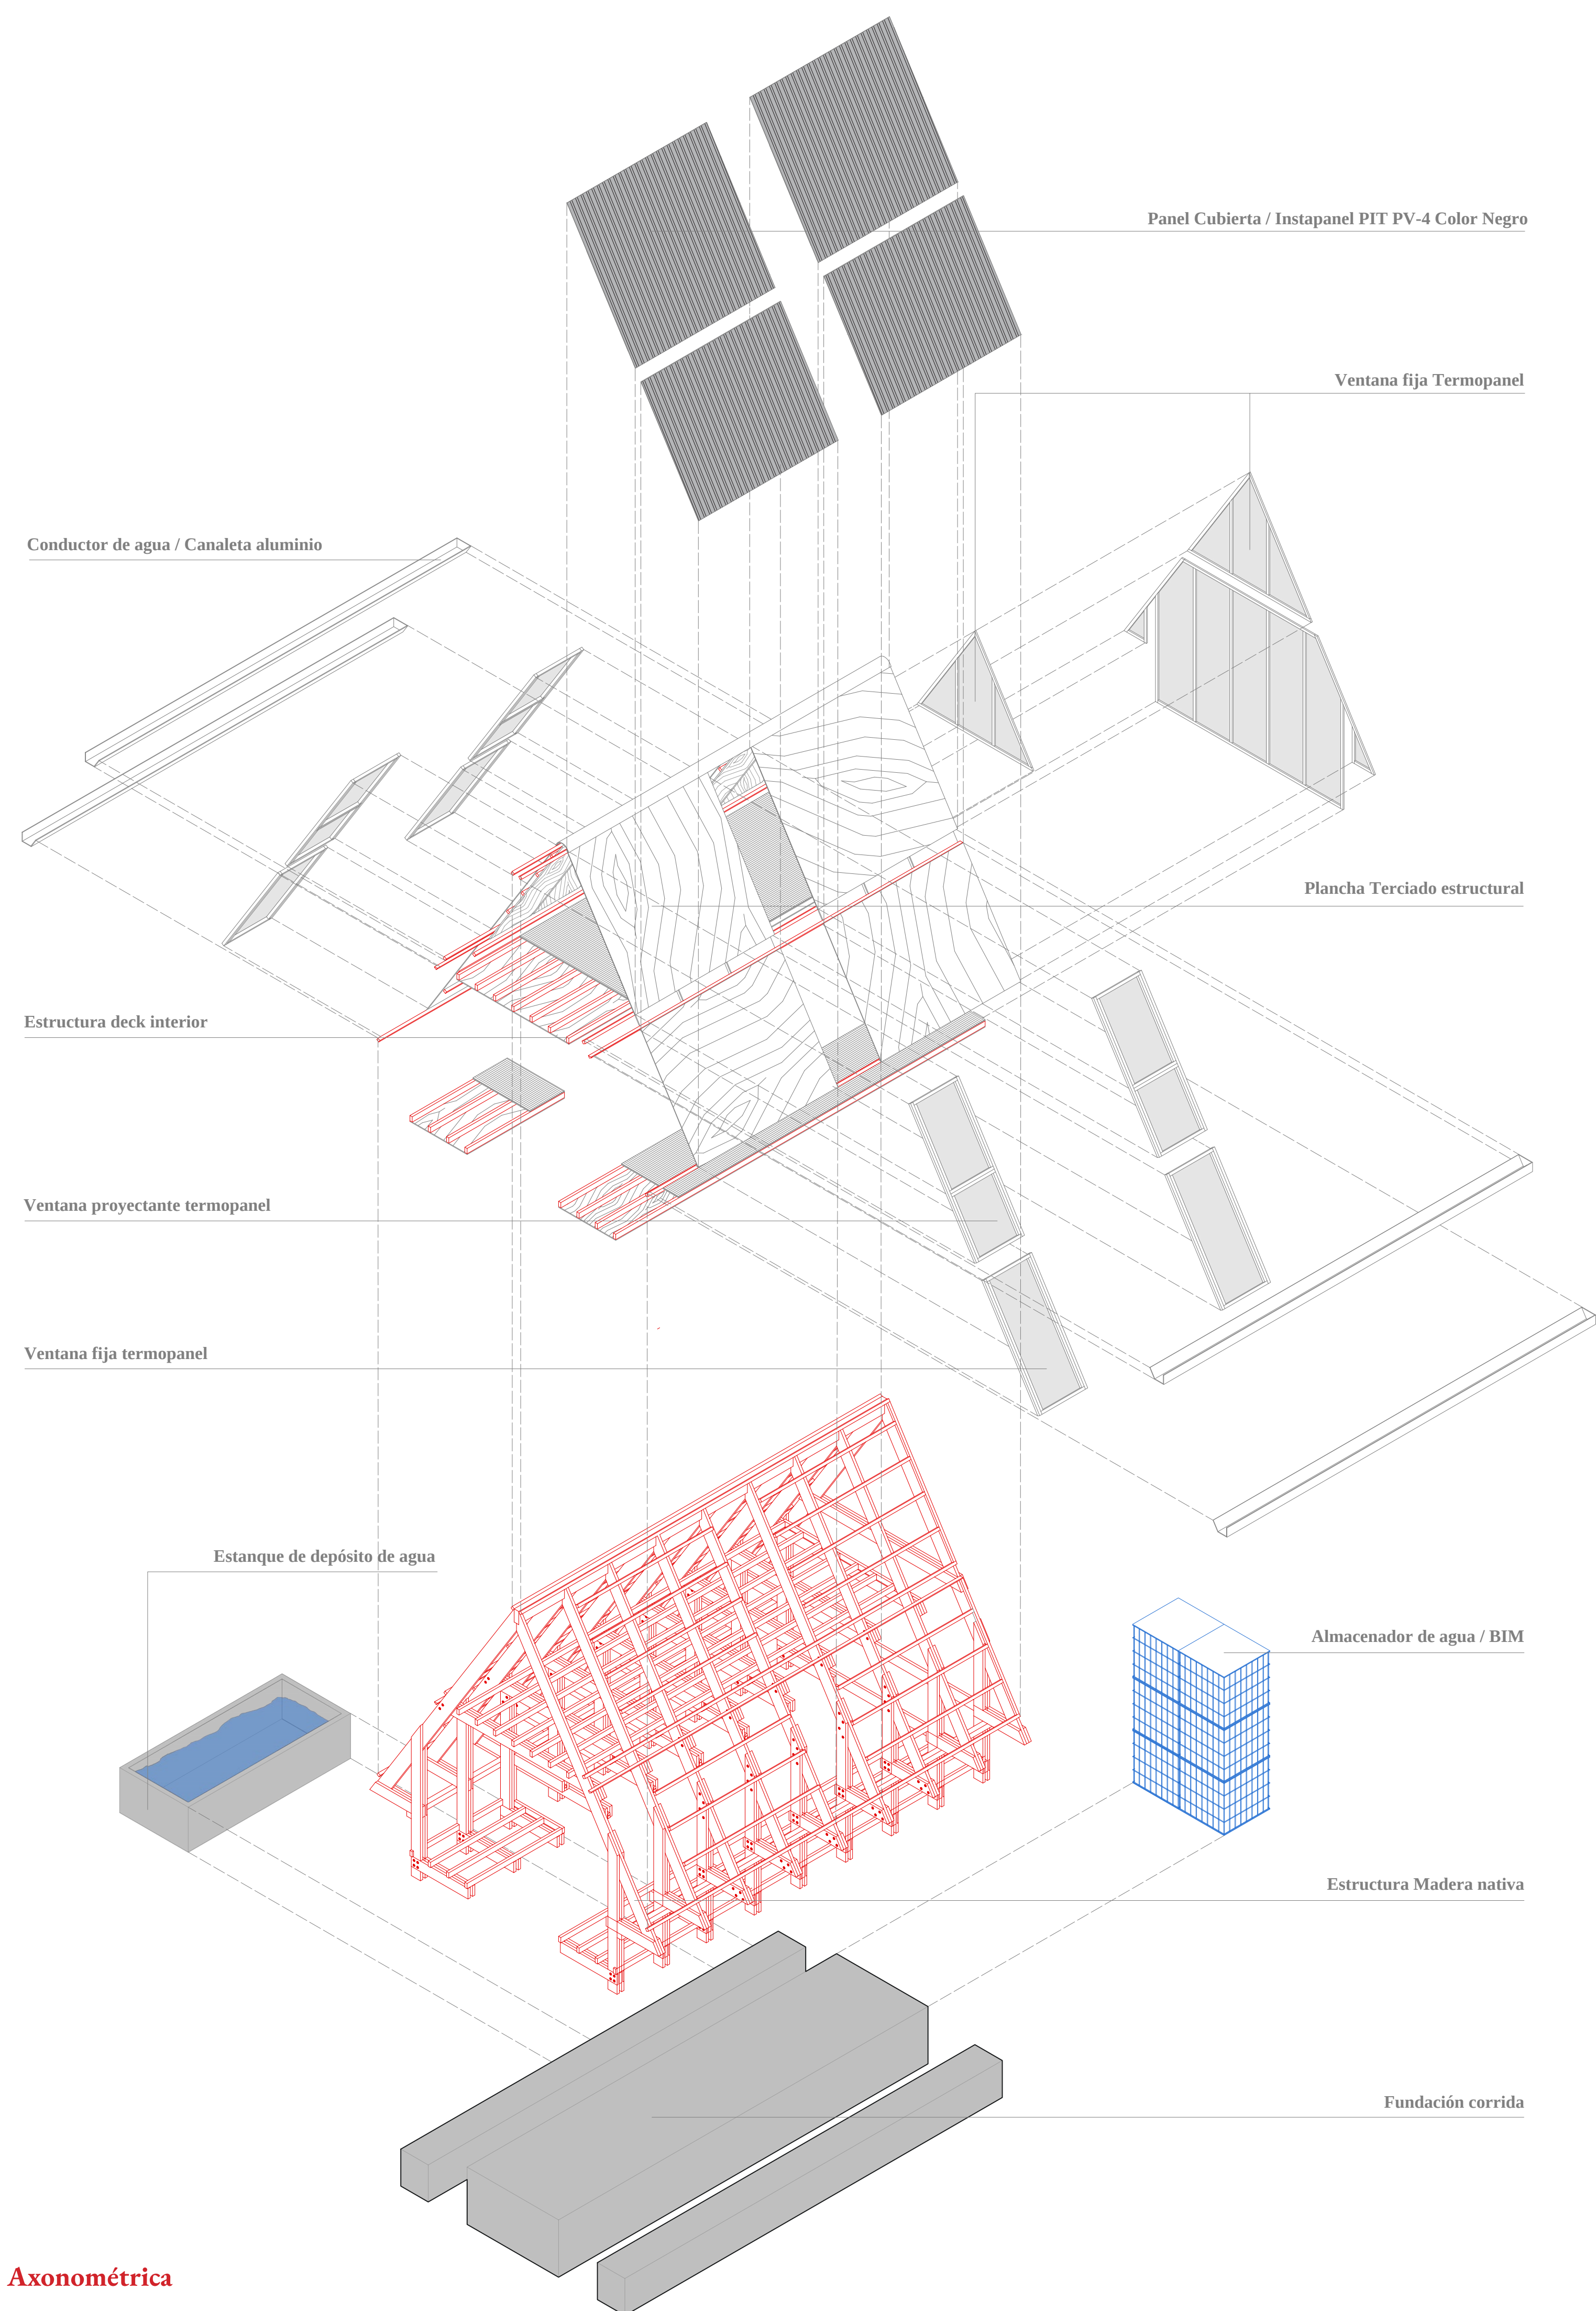


Axonométrica




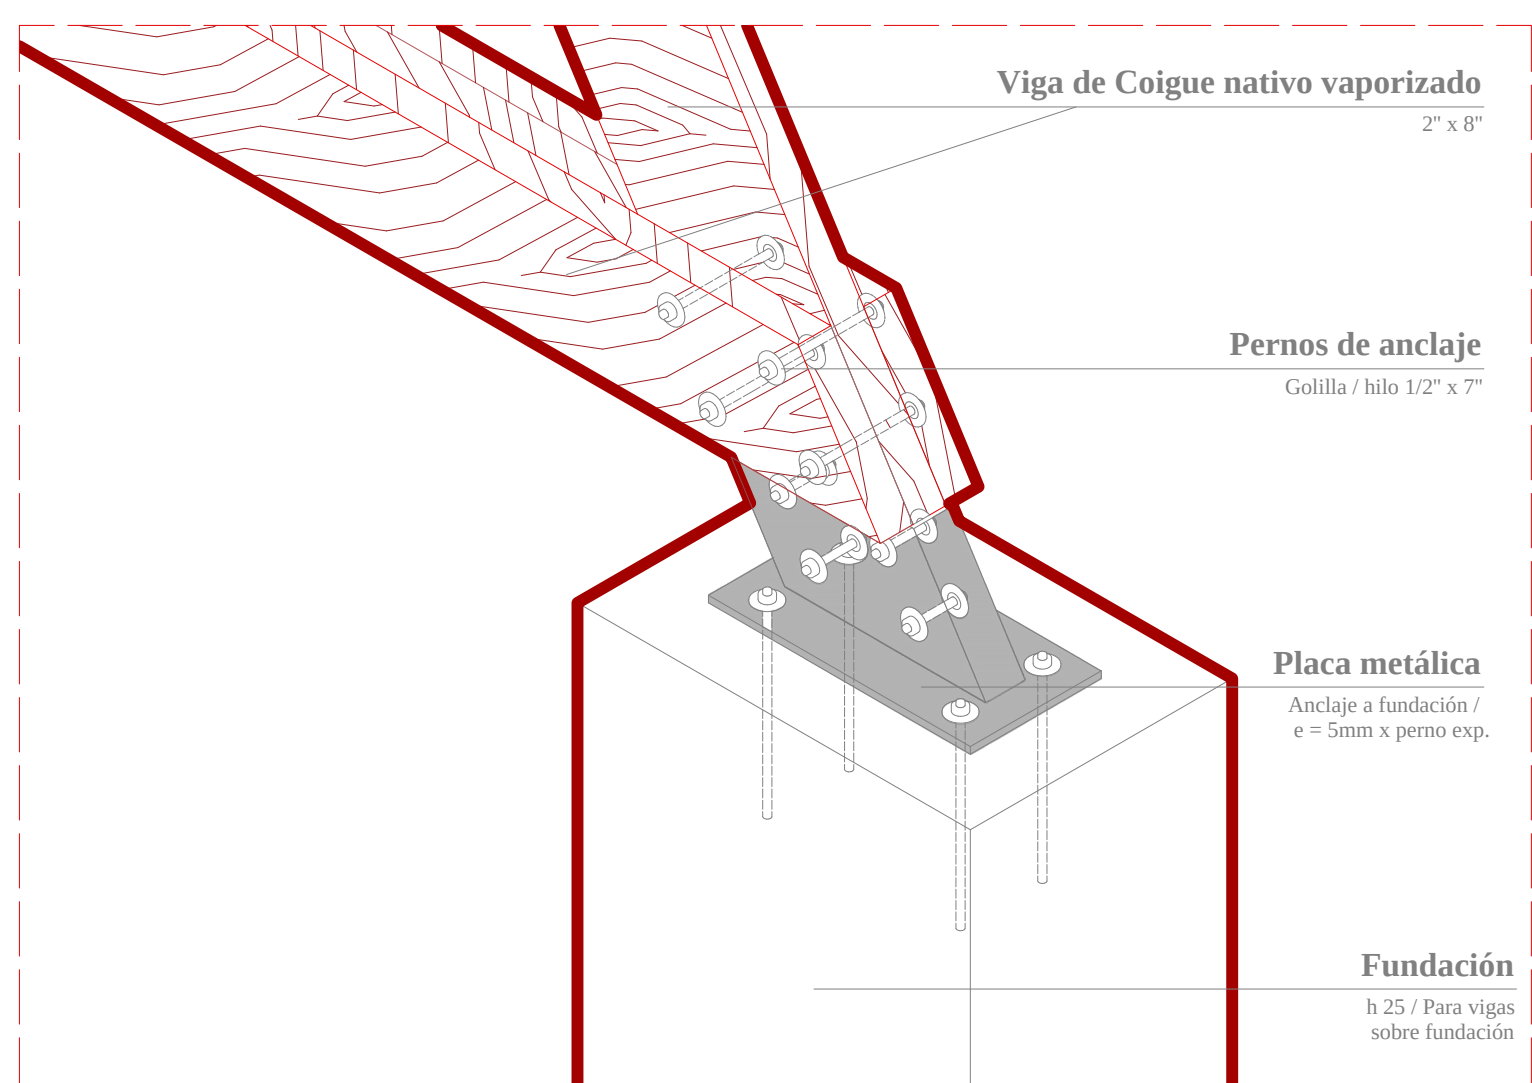


Det 01 - esc 1/10

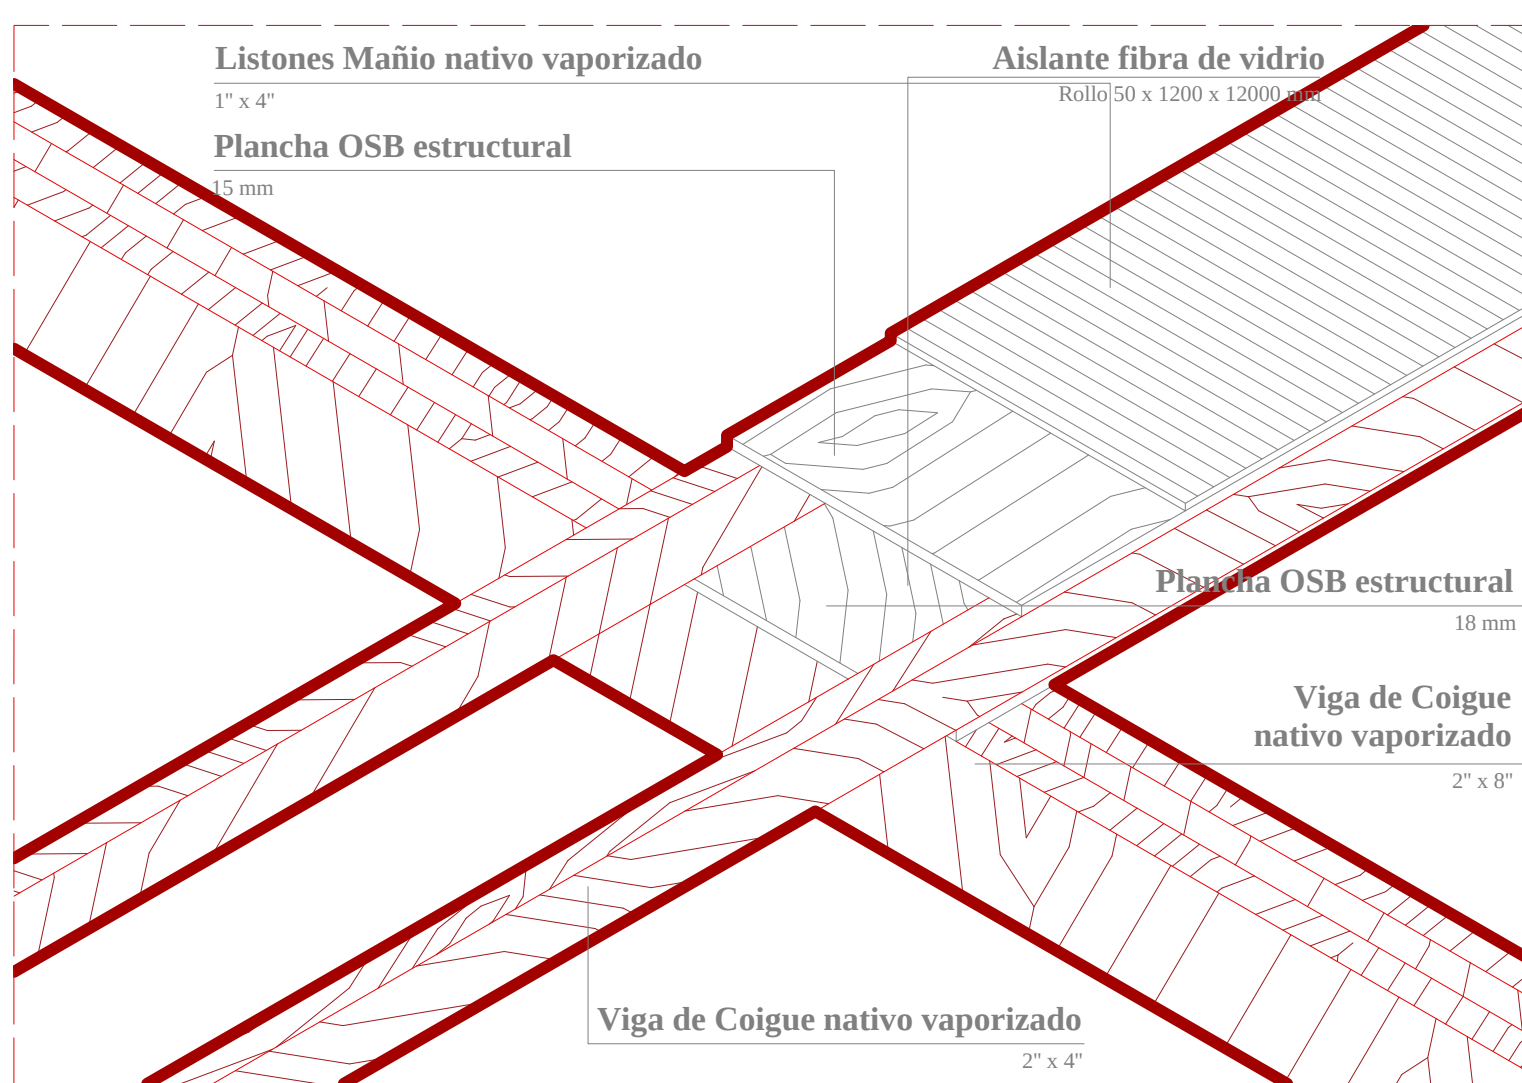


Det 04 - esc 1/10

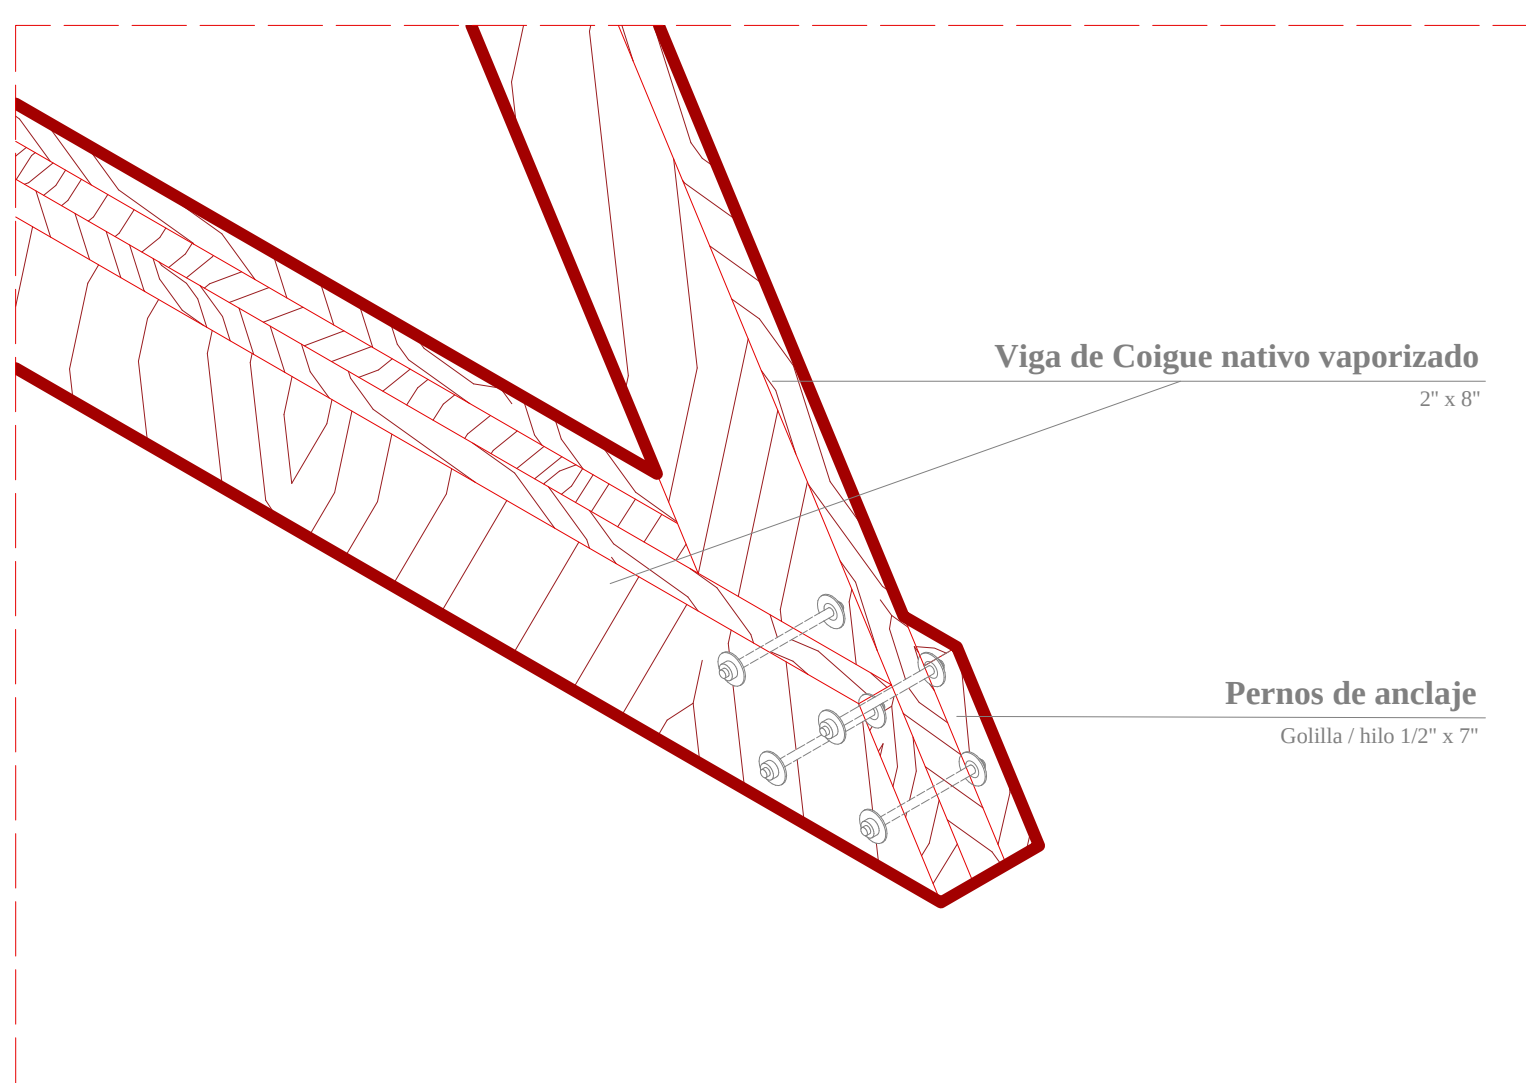


Det 06 - esc 1/10

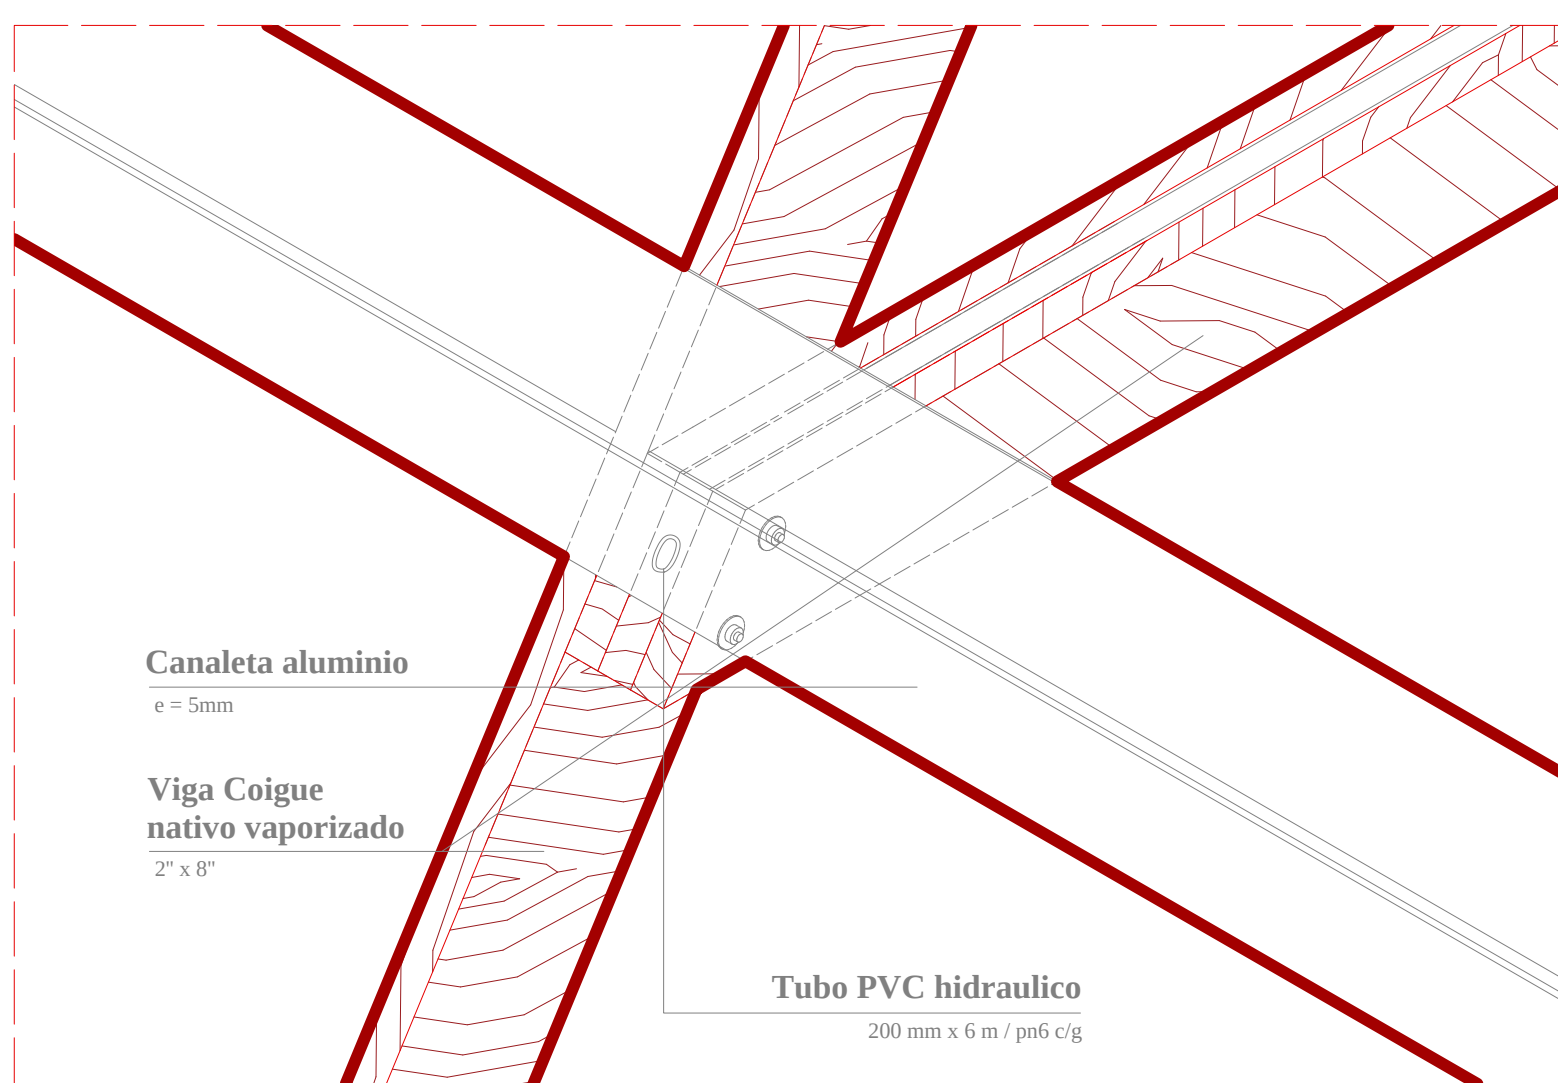


Det 09 - esc 1/10

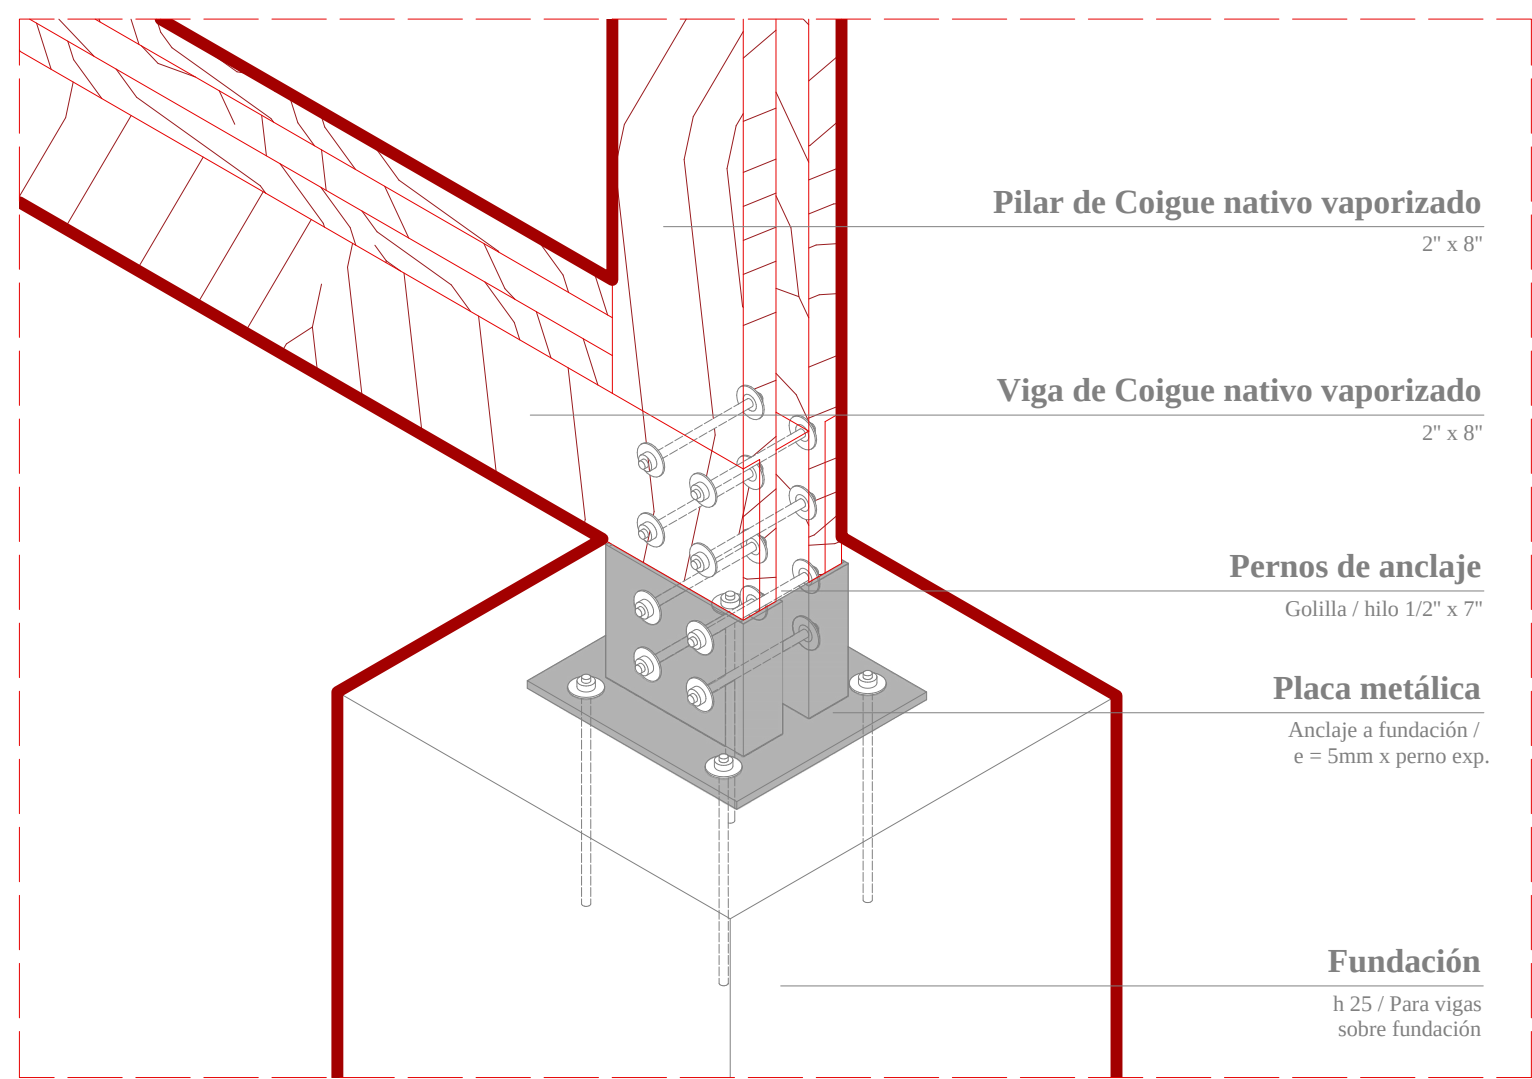


Det 02 - esc 1/10

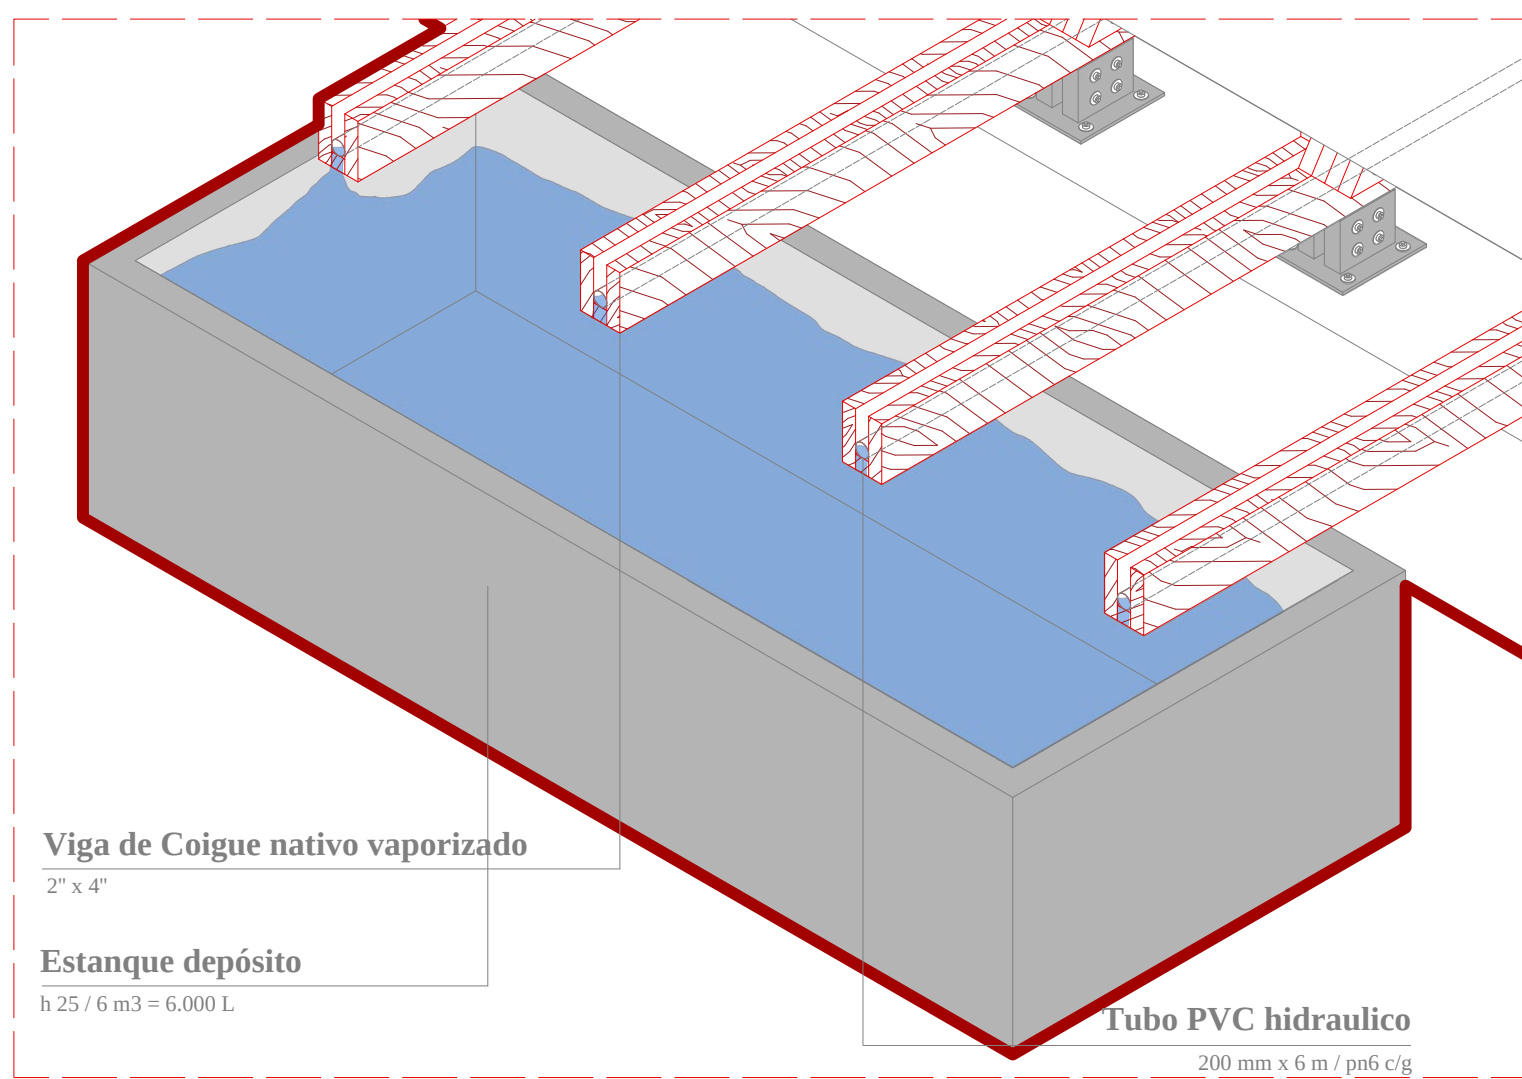


Det 05 - esc 1/25

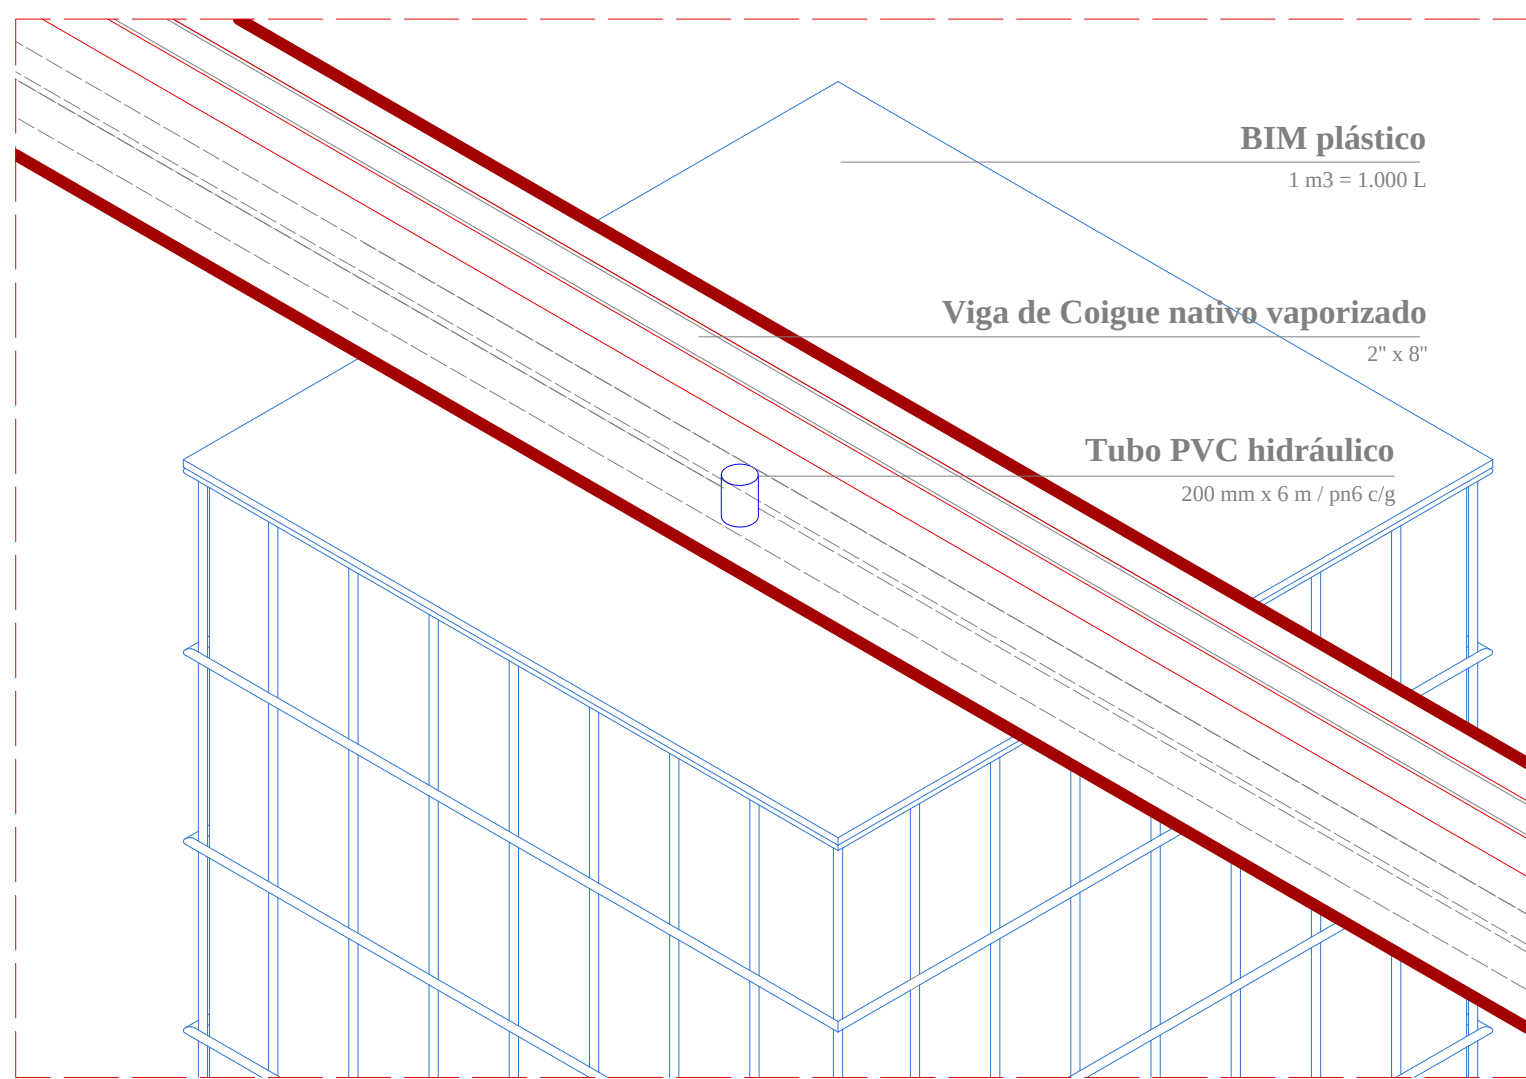


Det 07 - esc 1/10

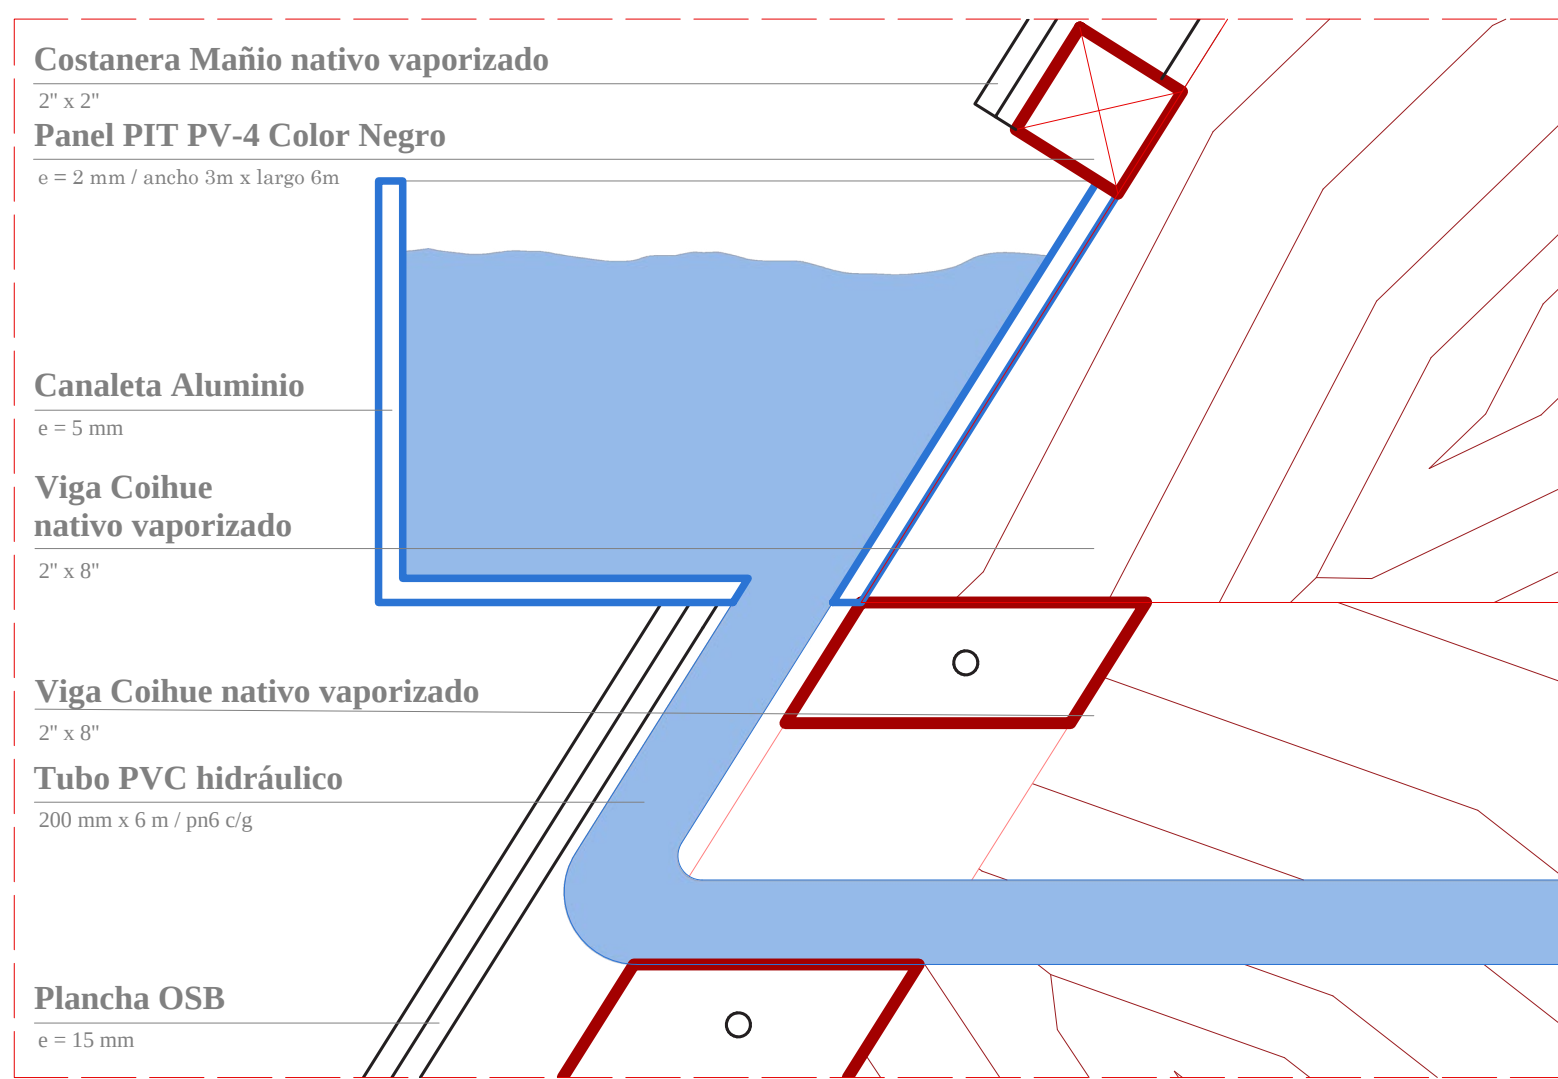


Corte Det. 09

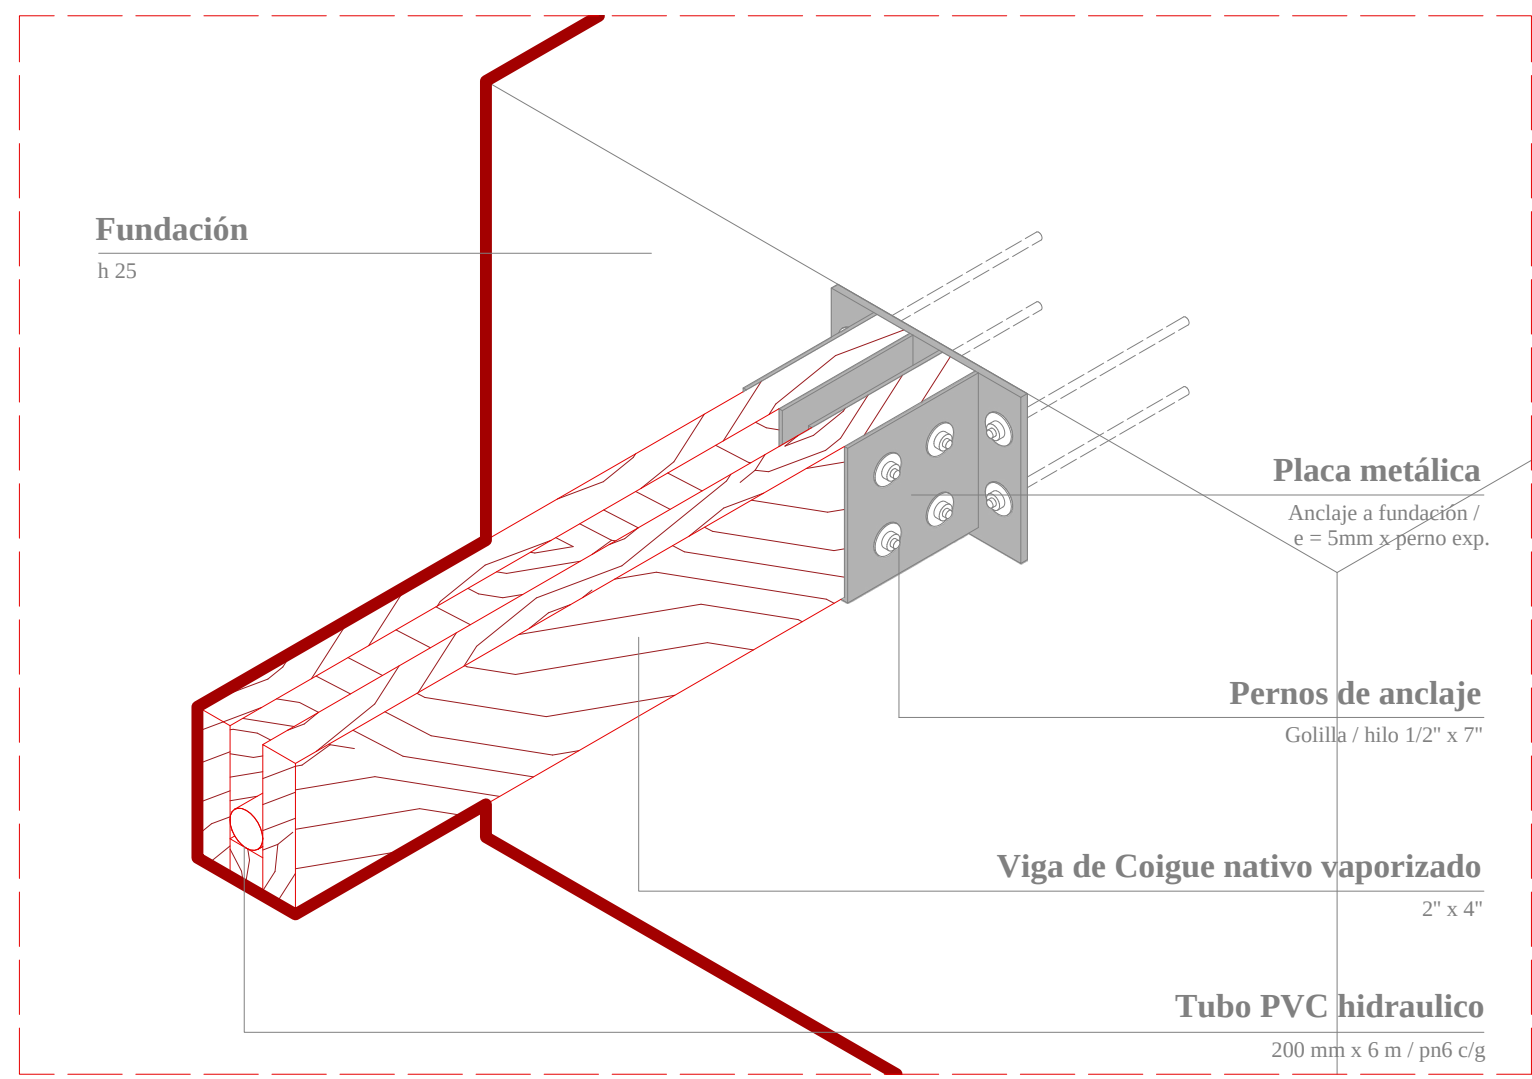

Det 03 - esc 1/10

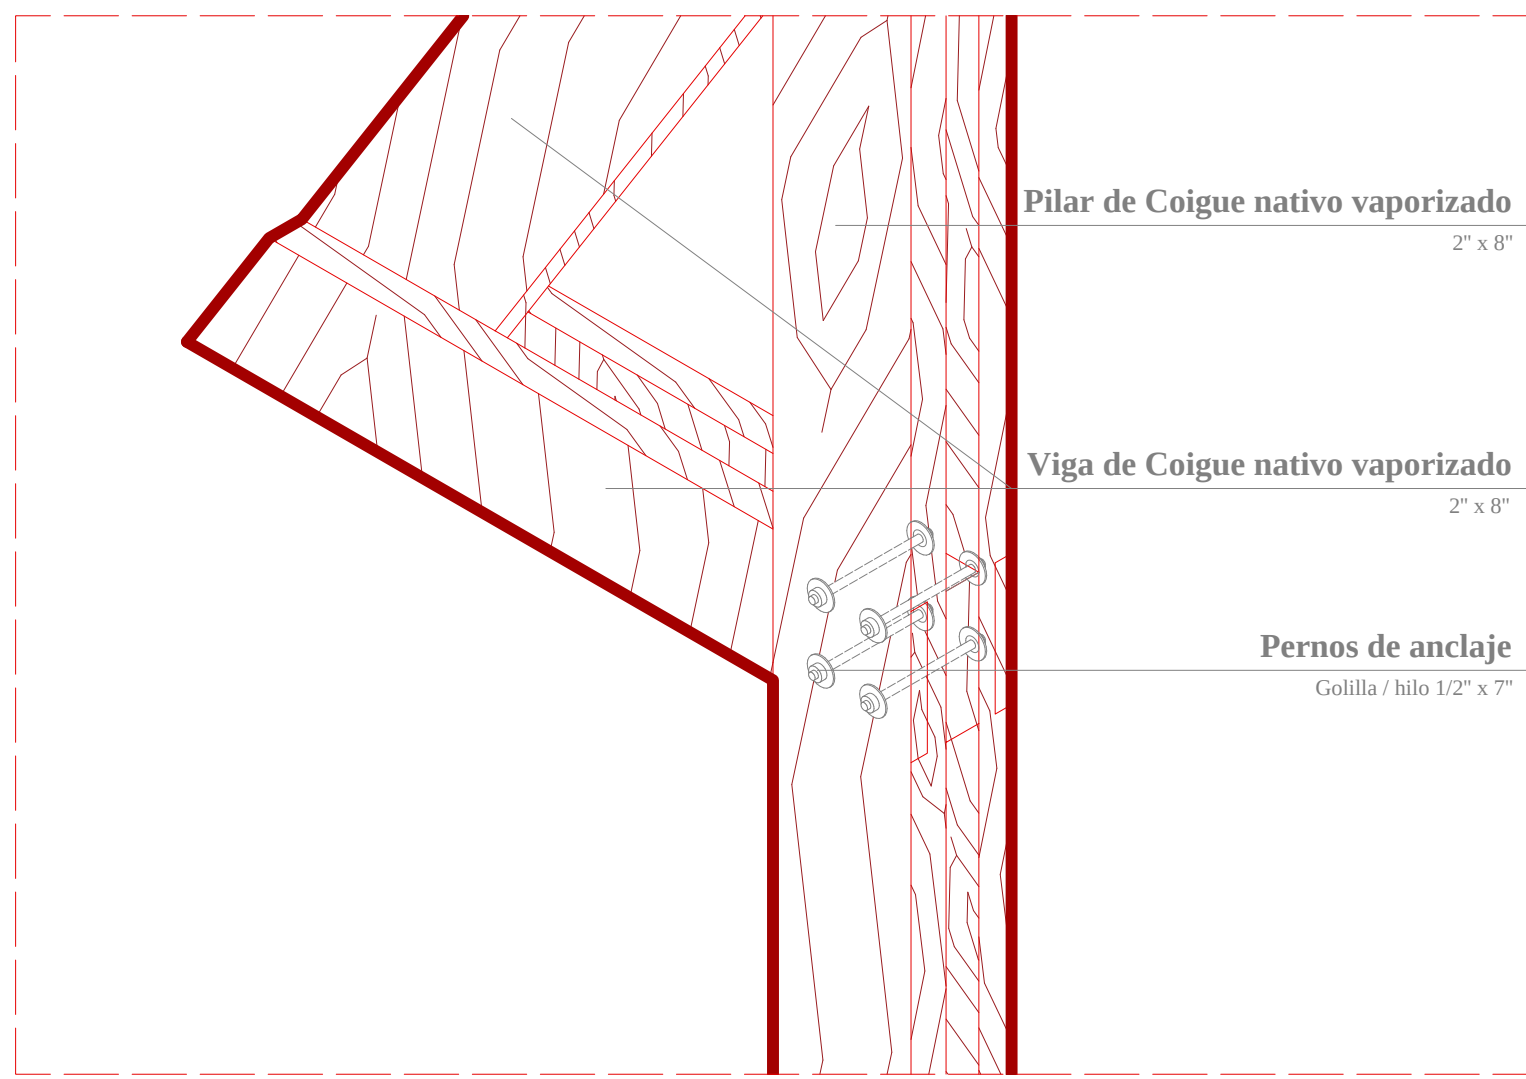

Det 08 - esc 1/10

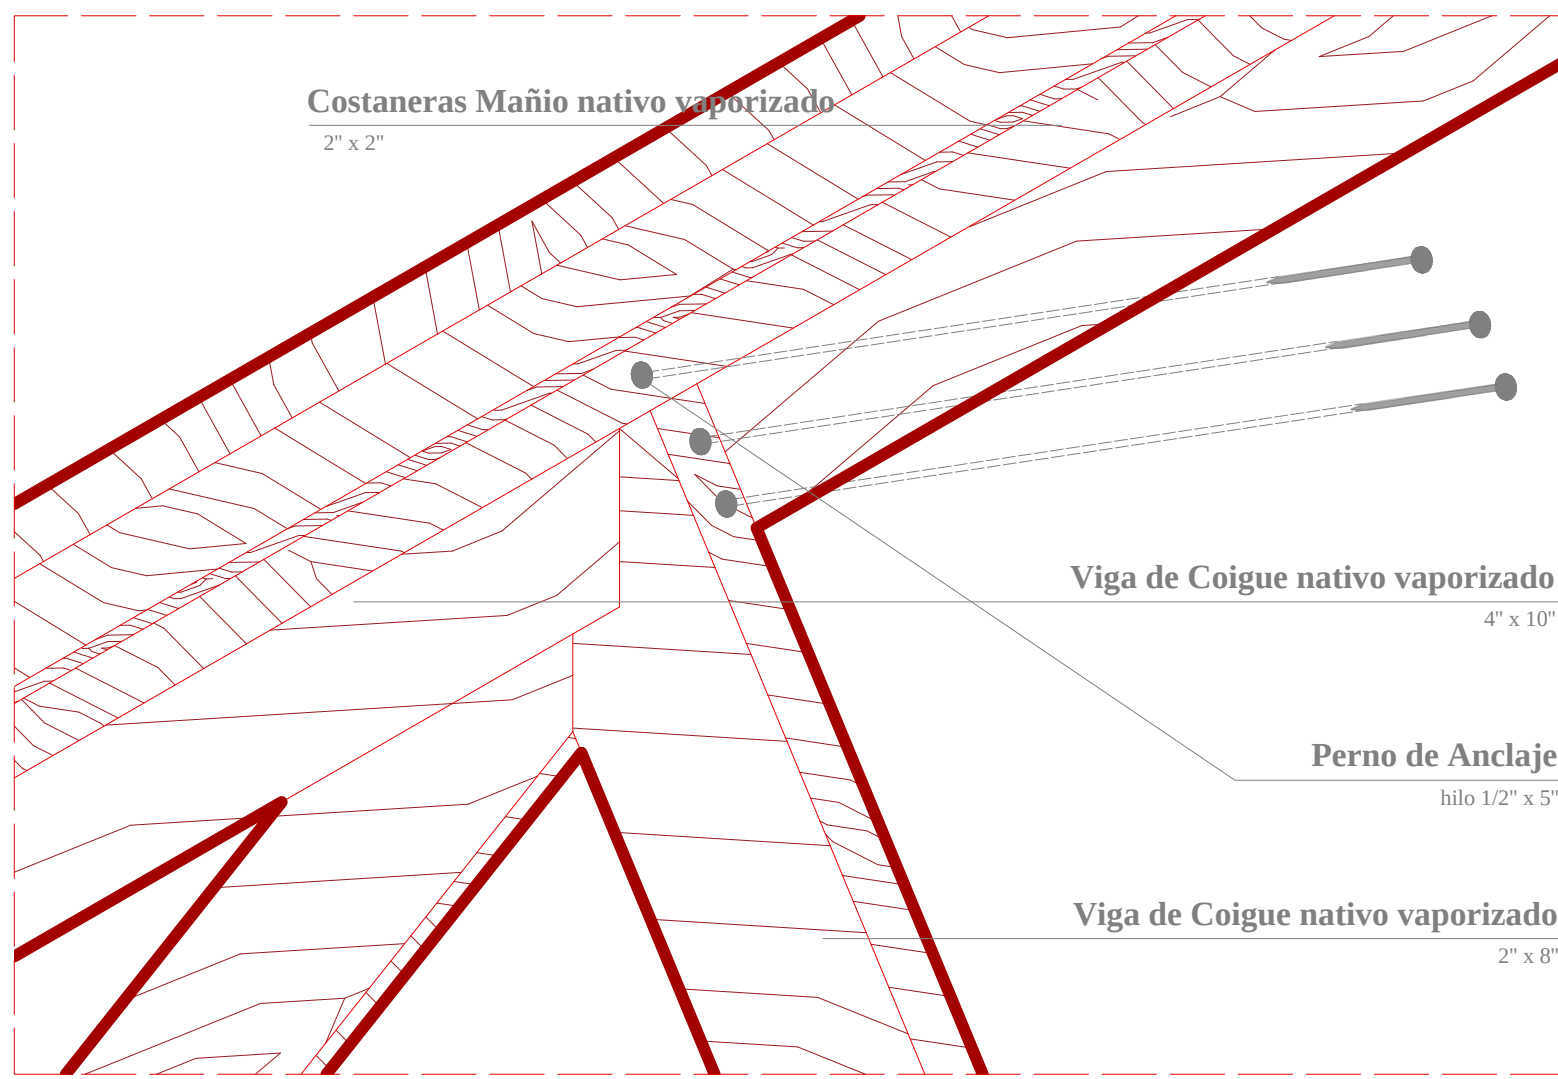

Det 10 - esc 1/10

